

Datum 112.00m OSGM-15

Elevation 1



Datum 112.00m OSGM-15

Elevation 2



Datum 112.00m OSGM-15

Elevation 3

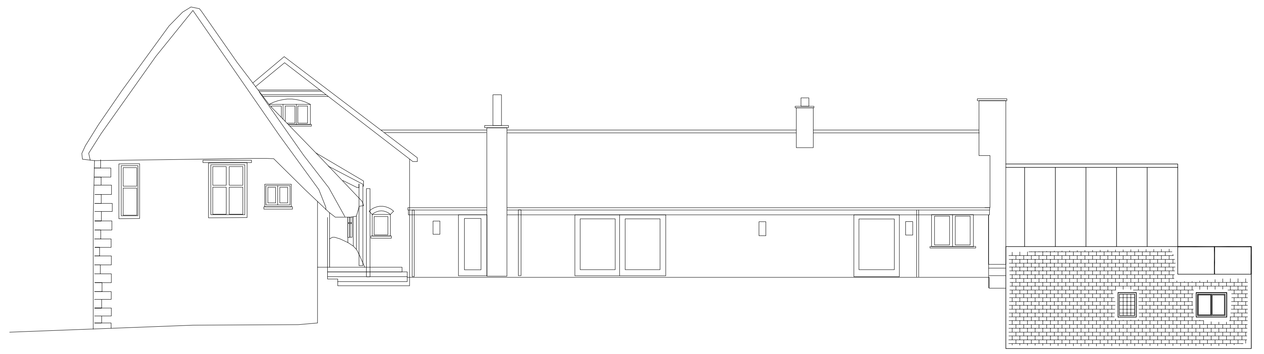

Datum 112.00m OSGM-15

Elevation 4



Datum 112.00m OSGM-15

Elevation 5

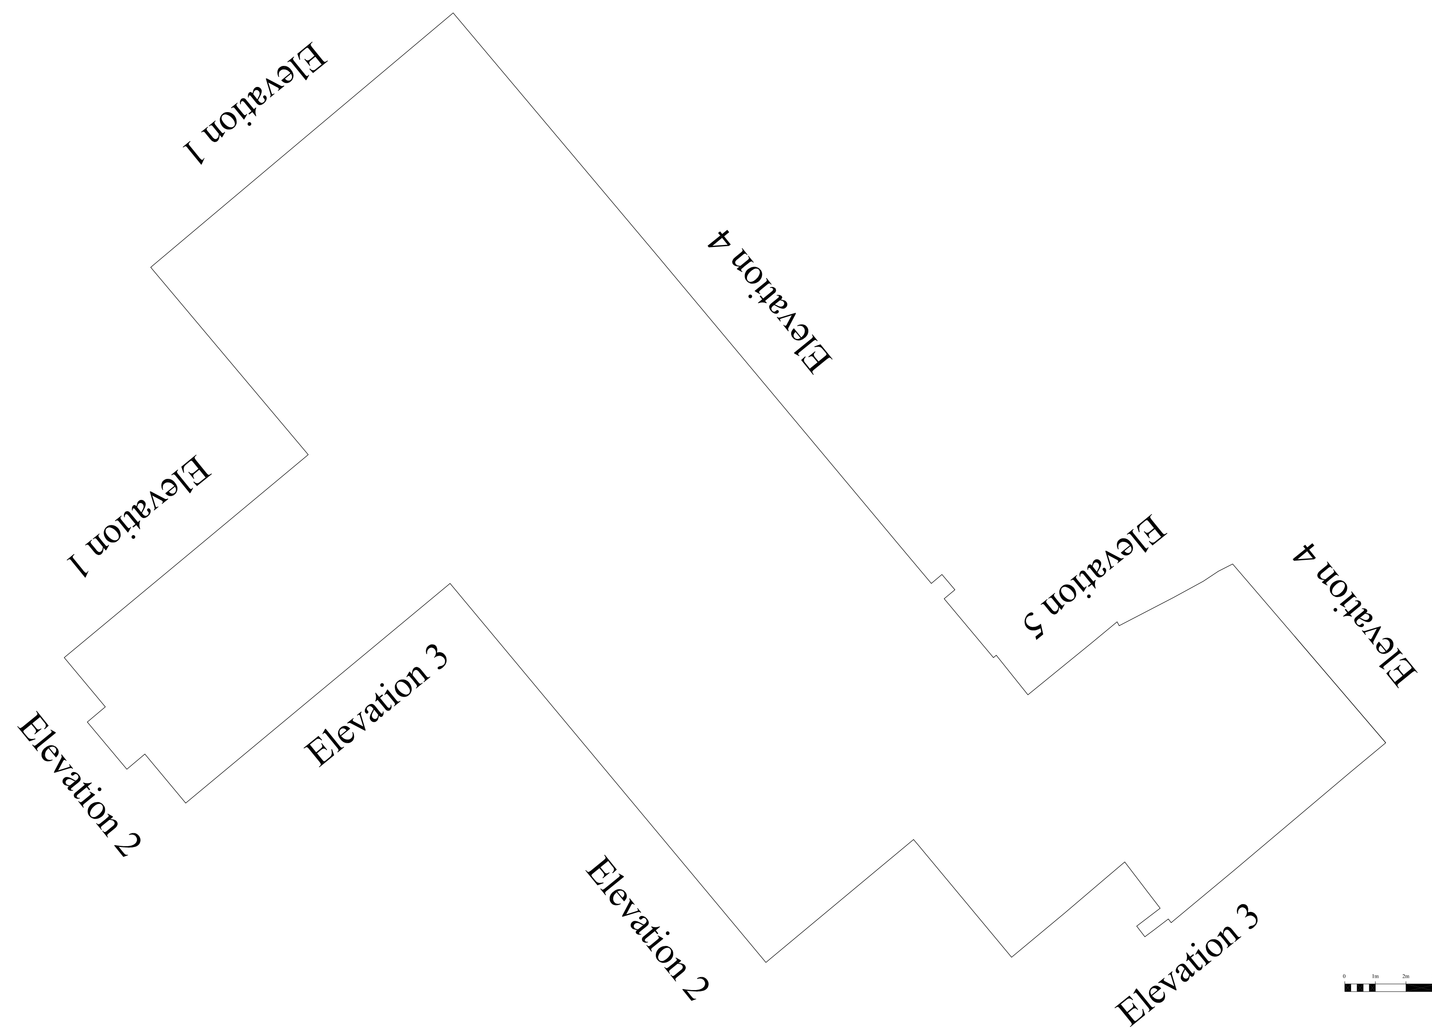

Scale 1 : 100

30 Years
BDS
Celebrating 30 Years 1993-2023

Building Design Surveys
(Building Design Surveys Ltd) www.bdsukhe.com
Building Plans Drawn For Planning & Building Regulation Approval
NEW-BUILD . EXTENSIONS . REFURBISHMENT

C.A.D Design/Drafting
Conveyance Plans
Planning Consultants
3d Visualisation Plans
Land & Building Surveying
Architectural Services
Building Surveys
Large format Printing & Scanning
Photo Montage
3d Laser Scanning

The Studio . Milestone Cottage . 61 London Road . Calne
Wiltshire, SN11 0AA. Tel/Fax (01249) 816026
Email bds@ukhe.com Mobile 07740 335693

Project Name:
Mill Farm
Stanton St Bernard

Drawing Title:
Proposed Elevations

Client:
Mrs Ginny Calkin

Date:	Scale:
October 2023	1:100 @ A0

Drawn	Checked	Dwg No	Rev
P.J-S	P.A	PROELEV-08	A

Notes:
Survey Grid based on OS
Levels based on OSGM-15

©copyright to this drawing remains with BDS Ltd

Member