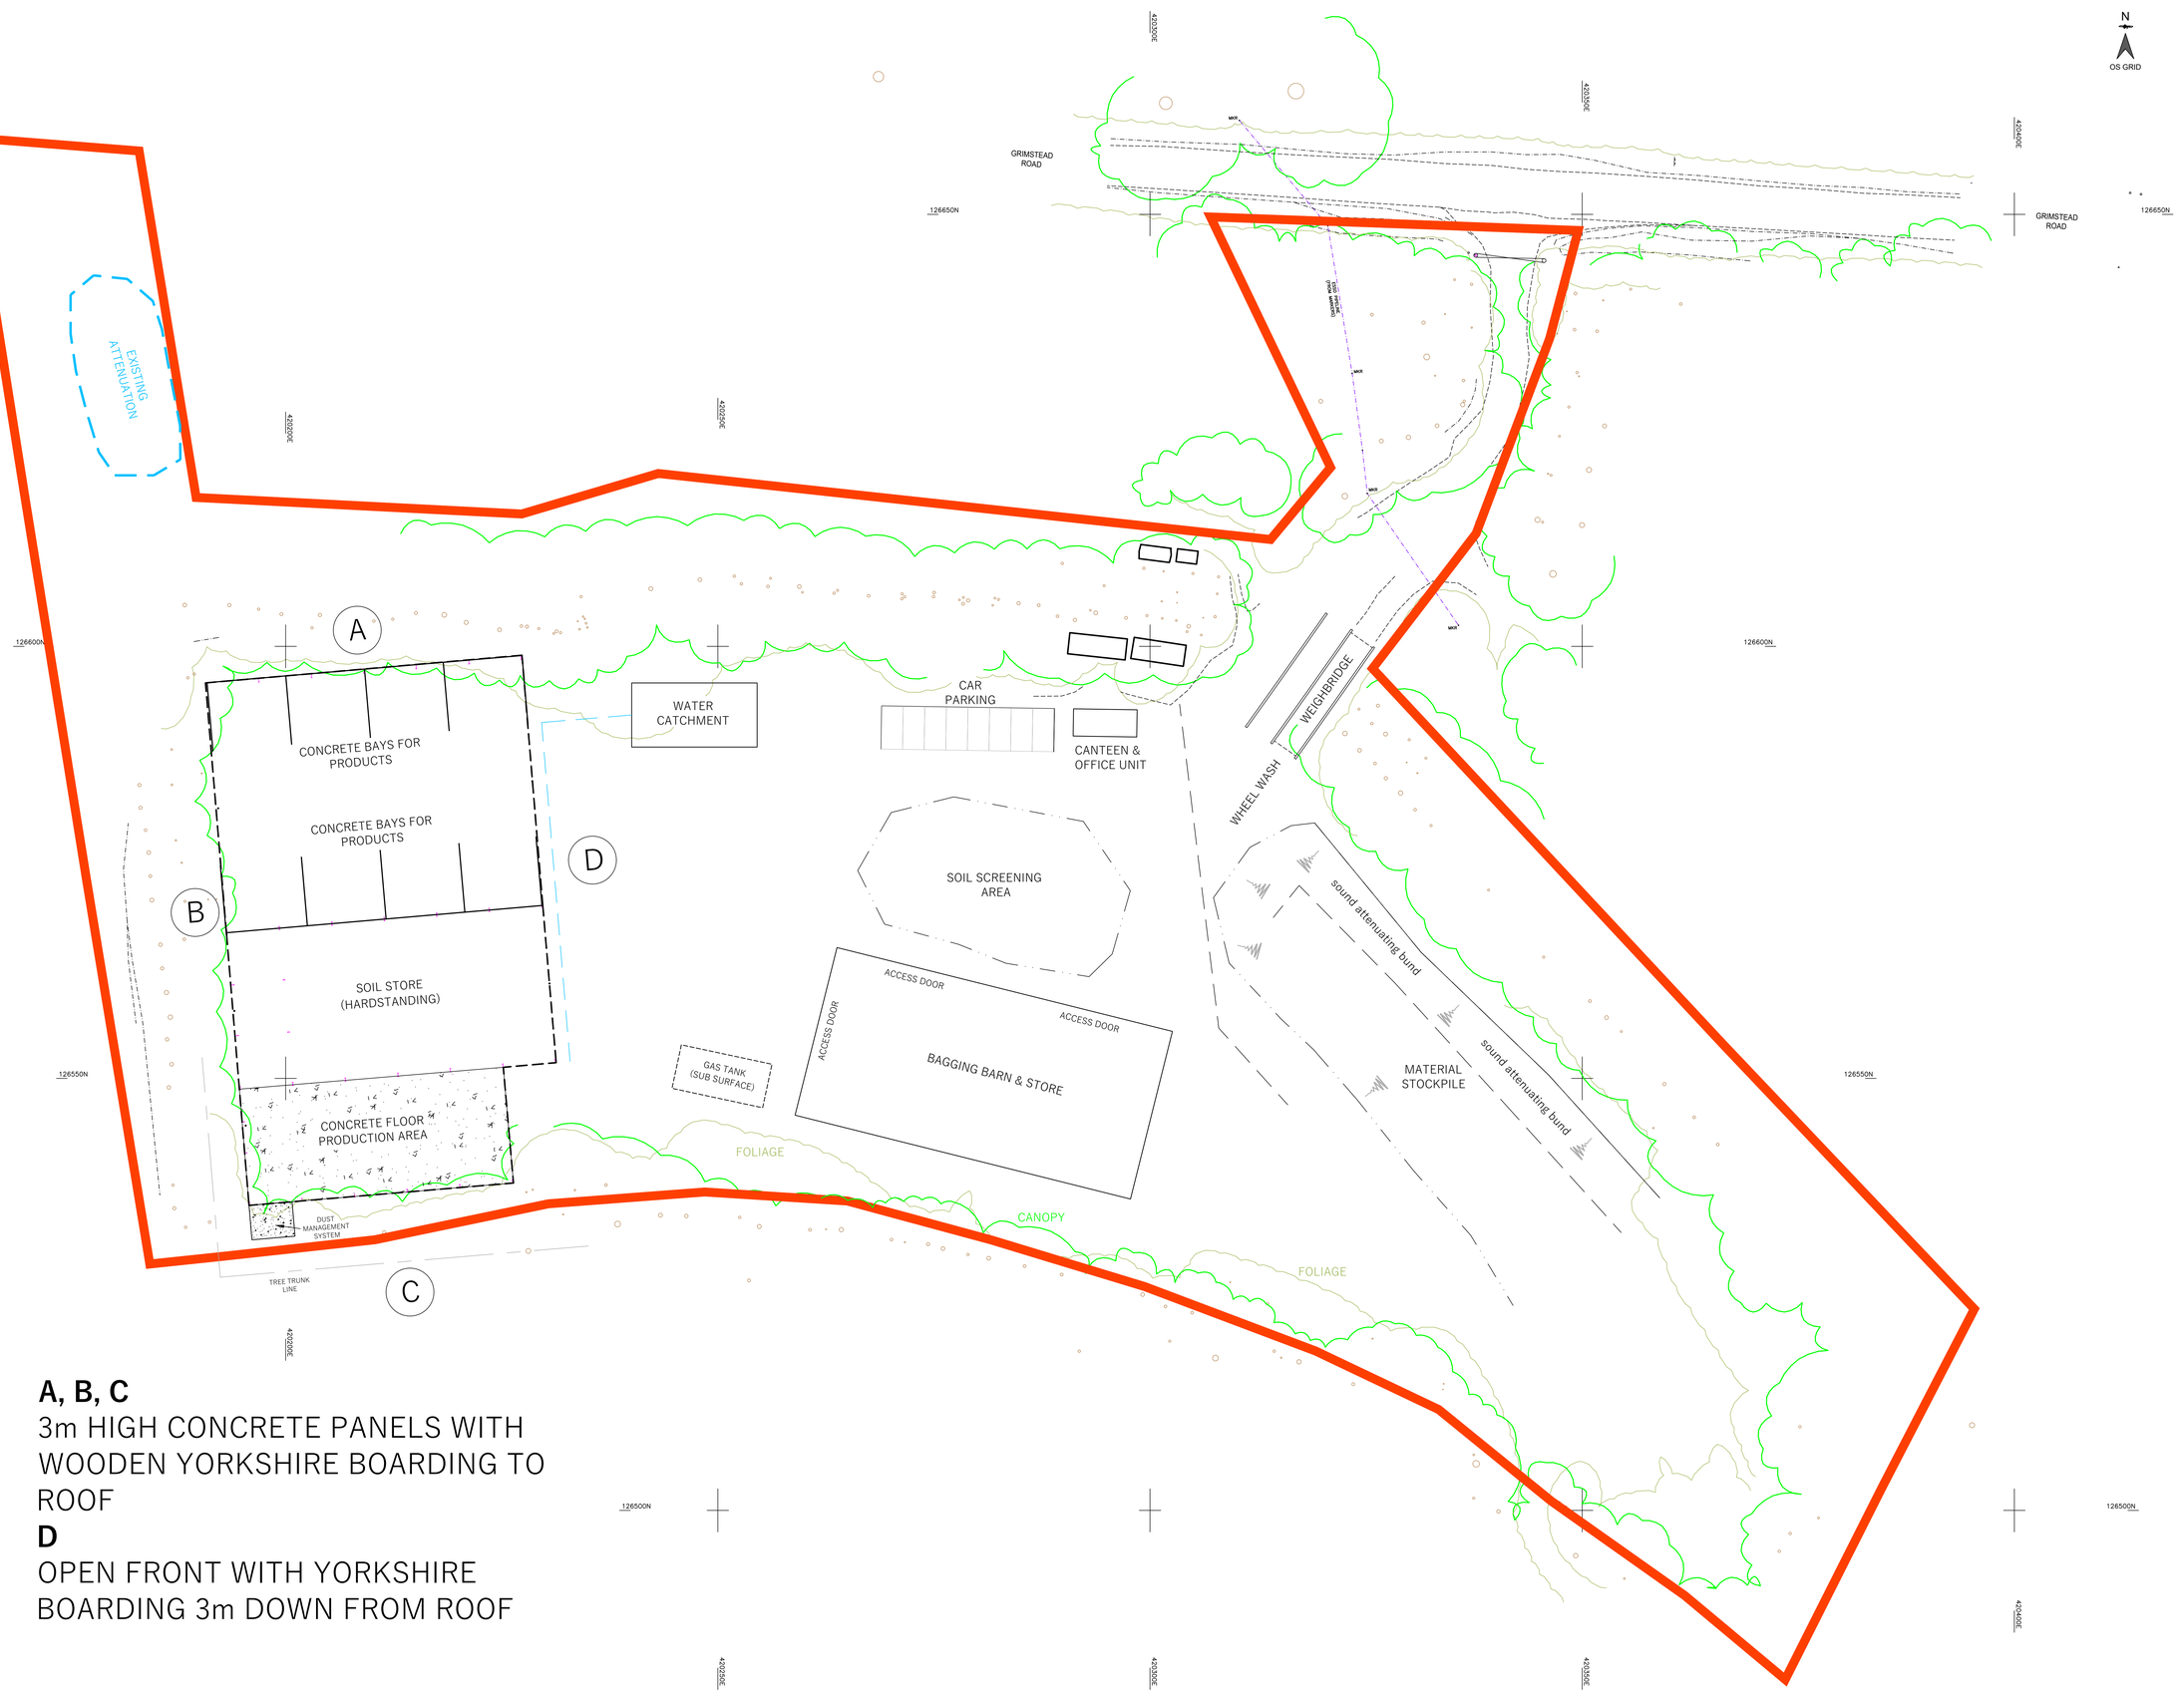


A, B, C
3m HIGH CONCRETE PANELS WITH WOODEN YORKSHIRE BOARDING TO ROOF
D
OPEN FRONT WITH YORKSHIRE BOARDING 3m DOWN FROM ROOF

STATION LISTING

STN ID	EASTING	NORTHING	LEVEL	TYPE

DATUM DETAILS

OSGB36, VIA ETRS89 - OSTN15, FLAT PLANE ABOUT T1
OS NEWLYN, VIA ETRS89 - OSGM15

LEGEND

AOD	ABOVE ORDINANCE DATUM		
AV	AIR VALVE		
B	BOLLARD		
BB	BOREHOLE		
BB	BS;BHA BEACON		
BTB	BRITISH TELECOM COVER		
BS	BUS STOP		
CATV	CABLE TELEVISION COVER		
CP	CONCRETE POST		
CPS	CONCRETE PAVING SLABS		
DK	DROP KERB		
EB	ELECTRIC BOX		
ECB	ELECTRICITY CONTROL BOX		
ELCP	ELECTRICITY CABLE PIT		
EP	ELECTRICITY POLE		
ERC	EARTH ROD COVER		
FB	FLOWER BED		
FB	FLOWER BED		
FL	FLOOR LEVEL		
FP	FOOTPATH / FLAG POLE		
GP	GATE POST		
GV	GAS VALVE		
G	GULLEY		
IC	INSPECTION COVER		
LB	LAMP BOX		
LB	LETTER BOX		
LP	LAMP POST		
MH	MANHOLE		
MKR	MARKER POST		
NP	NAME PLATE / POST PLATE		
OSBM	O.S. BENCHMARK		
PCE	PRE-CAST CONCRETE EDGING		
PCK	PRE-CAST CONCRETE KERBS		
PM	PARKING METER		
PP	POWER POLE		
RS	ROAD SIGN		
RWP	RAINWATER DOWNPIPE		
SP	SIGN POST		
△	SURVEY STATION		
SV	STOP VALVE		
ST	STOP VALVE/COCK		
TAP	WATER TAP/STANDPIPE		
TBM	TEMPORARY BENCHMARK		
TCB	TELEPHONE CALL BOX		
TL	TELEPHONE LINE		
TL	TRAFFIC LIGHT		
TP	TELEGRAPH POLE		
VC	VENT COVER		
WL	WATER LEVEL		
WMSV	WATER METER/STOP VALVE		
WO	WASH OUT		
WT	WATER TROUGH		
	BUILDING		
RH	RIDGE HEIGHT		
SL	SOFFIT LEVEL		
EL	EAVES LEVEL		
FRH	FLAT ROOF HEIGHT		

TREES

ALD	ALDER
BCH	BEECH
CHR	CHERRY
CHY	CHERRY
CON	CONIFER
CYP	CYPRESS
FRT	FRUIT
HTH	HAWTHORN
HLY	HOLLY
HCH	HORSE CHESTNUT
LAB	LABURNAM
LAR	LARCH
LIM	LIME
MPL	MAPLE
PNE	PINE
POP	POPULAR
RWN	ROWAN
SIB	SILVER BIRCH
SPR	SPRUCE
SCH	SWEET CHESTNUT
YEW	YEW TREE
WLW	WILLOW
UNK	SPECIES UNKNOWN

Species (if shown)
(Dia of bole) / (No. of bole)
Approx. Height (if shown)

LEANING TRUNK

CANOPY LINE
FOLIAGE LINE
HEDGE LINE
WALL
(Widths drawn to scale)

OAK 0.227 6

OAK 0.227

1:250A BW

FENCE

BWF	BARBED WIRE FENCE
CBF	CLEAR BOARD FENCE
CIF	CORRUGATED IRON FENCE
CLF	CHAIN LINK FENCE
CWF	CHESTNUT PALE FENCE
CPF	CHEQUER PIPE FENCE
IRF	IRON RAILING FENCE
PCF	POST & CHAIN FENCE
PRF	POST & RAIL FENCE
WBF	POST & WIRE FENCE
WMF	WIRE MESH FENCE
GATE	
STILE	
	TELEPHONE CABLE
	ELECTRICITY CABLE

NOTES

Tree species, and/if named on this plan, are for general information only and should be confirmed by a taxonomist prior to any detailed design.

Trees, canopies and boles, are shown diagrammatically ie circular, their true shape in plan will be different.

Additional abbreviations maybe present and not indicated above.

Kerb levels, if shown, are taken at the juction of kerb face and tarmac.

Boundaries, as shown, do not necessarily constitute legal boundaries.

This survey has been carried out to an accuracy consistent with the presentation scale shown, therefore interrogated dimensions will be within the tolerance associated with said scale.

(C) D G Yeatman Surveying & Engineering Ltd 2020

Rev	By	Chkd	Apprvd	Date	Description

Client
ROFFEY BROTHERS

D G Yeatman Surveying & Engineering Ltd
82A York Road, Broadstone, Dorset, BH18 8EU
Tel: +44 (0)1202 692952
office@dgyeatman.co.uk
www.dgyeatman.co.uk

Project
WEST GRIMSTEAD

Drawing
SITE LAYOUT

Surveyed by:	D.G.Y	Date:
Drawn by:	D.G.Y	Date: 09.23
Checked by:		Date:

Drawing No. WG-SITELAYOUT-150923
Revision

Drawing Scale: 1:250 @ A0
0 2.5 5 7.5 10 15 20m
1:250

Drawing File path & name: Z:\Surveys\WG\Wimborne Commercial Yard Works - 11020 WG-SITELAYOUT-150923.dwg
User and Print Date: D Yeatman - 15 Sep 2023 - 9:18 am