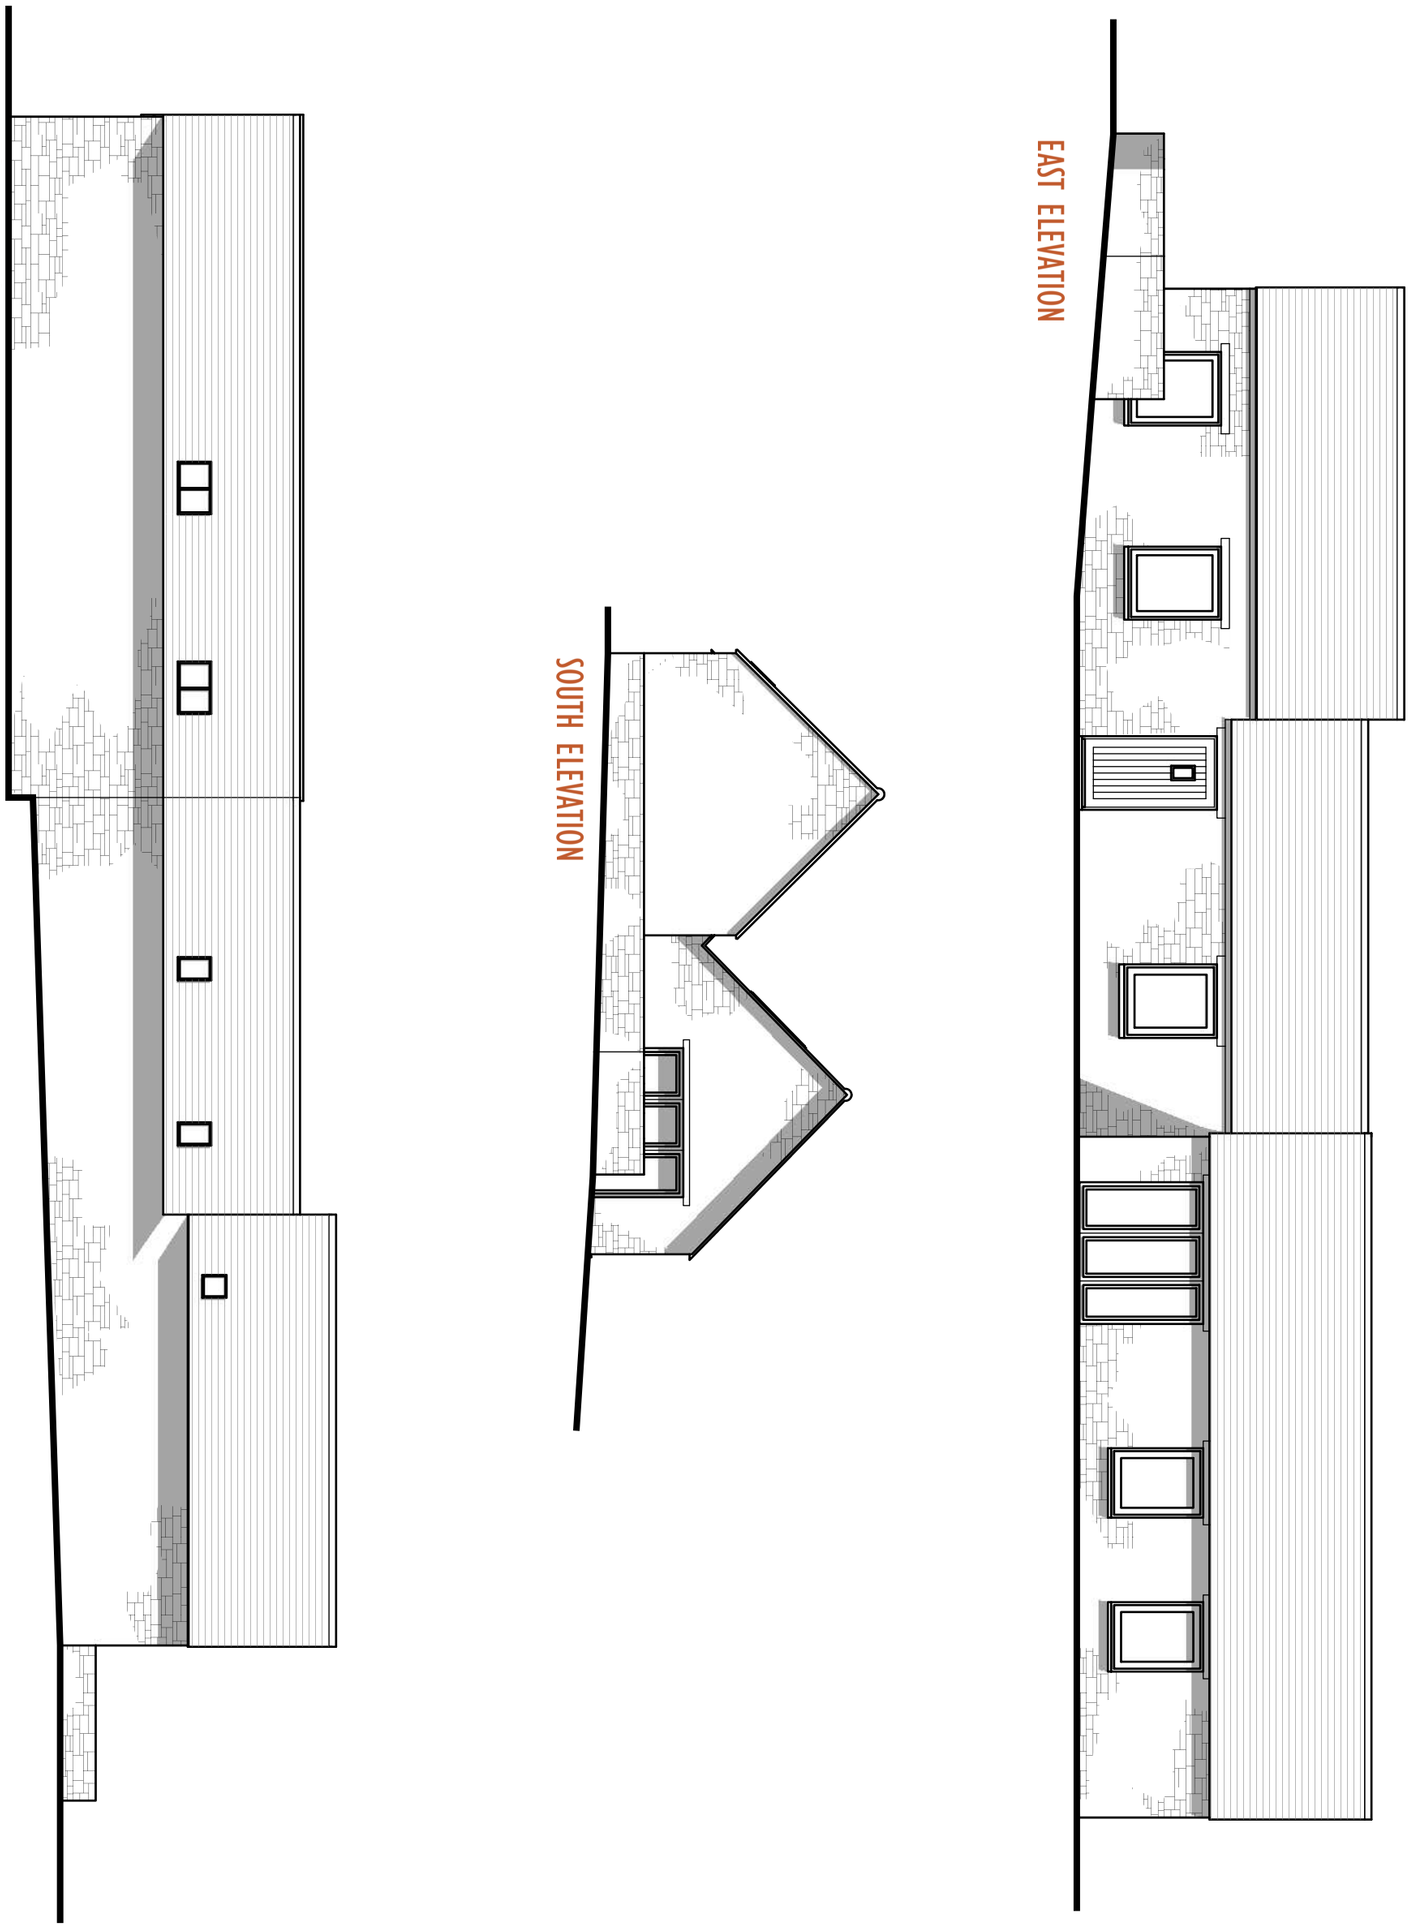


SCALE 1:50 0 0.5 1 1.5 2

SCALE 1:100 0 1 2 3 4

SCALE 1:200 0 2 4 6 8

SCALE 1:500 0 5 10 15 20

REVISION	DRAWING No.	PROJECT NO.	DESCRIPTION	DATE	
	03	P0957	Existing Elevations	October. 2023	The Studio, 82 Broadmead, Corsham, SN13 9AP
		PROJECT	SCALE:		
		The Stables, Park Farm, Westrop	1:100 @ A3		

All dimensions to be checked on site. Drawing for planning puposes only - Not for construction. Reproduction of this drawing is prohibited without the consent in writing of Land Development & Planning Consultants Ltd. Site plans are reproduced from the Ordnace Survey sheets with the permission of The Controller of HM Stationery Office. Crown Copyright Reserved. Licence Number AL546755.

LDPC Land, Development & Planning Consultants Ltd