

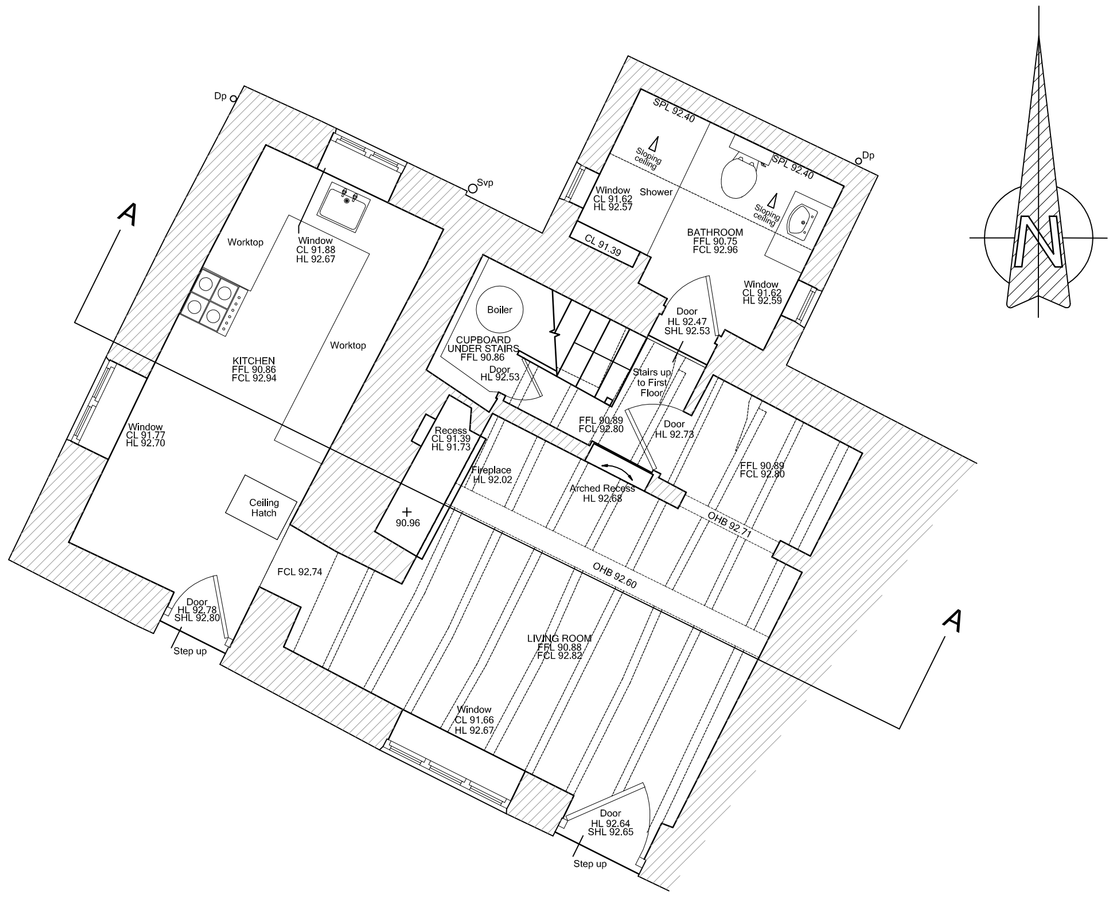



GROUND FLOOR PLAN AS
EXISTING AND AS PROPOSED
SCALE 1:50

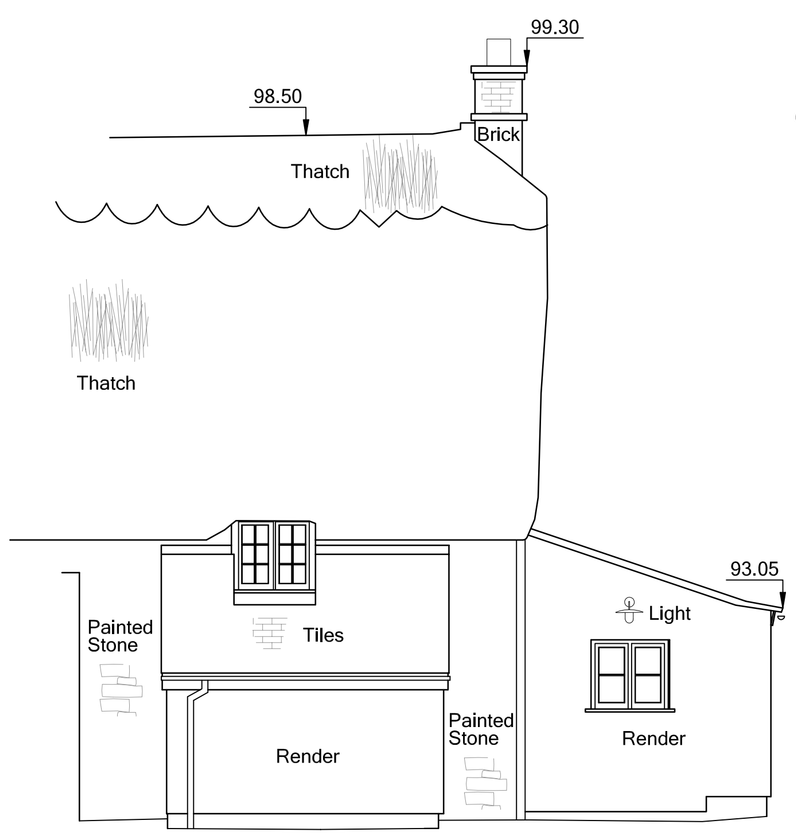

NORTH EAST ELEVATION AS
EXISTING AND AS PROPOSED
SCALE 1:50

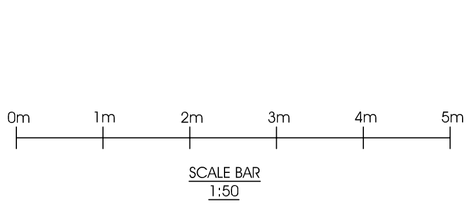

NORTH WEST ELEVATION AS
EXISTING AND AS PROPOSED
SCALE 1:50

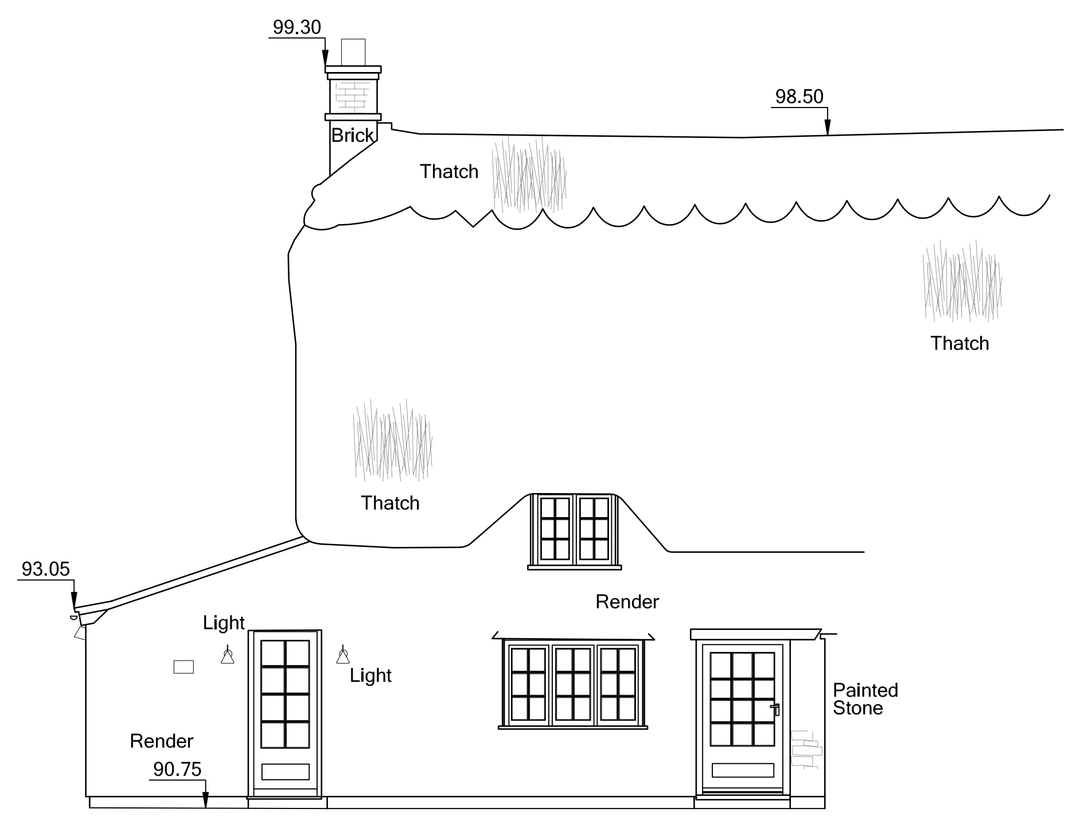

SOUTH WEST ELEVATION AS
EXISTING AND AS PROPOSED
SCALE 1:50

mark lovell
DESIGN ENGINEERS
6 HIGH STREET, DEVIZES,
WILTSHIRE, SN10 1AS.
TEL: 01380 724 213
FAX: 01380 721 753
WEB: www.mlde.co.uk

client:
MR. M. JONES

project:
26 THEOBALDS GREEN,
CALSTONE

job no.-drg. no.:
3808-EX-PR-001

drg. title:
PLAN AND ELEVATIONS
OF BUILDING AS
EXISTING AND AS
PROPOSED

scale:
AS SHOWN @ A1

drawn by:
JW

date:
SEPTEMBER 2023

checked:
ML

approved:
ML

notes: ISSUED FOR LISTED BUILDING CONSENT ONLY

THIS DRAWING IS TO BE READ IN CONJUNCTION WITH ALL RELEVANT MLDE
DETAILS & MLDE PROJECT SPECIFICATION.
ALL DIMENSIONS ARE IN MILLIMETERS UNLESS NOTED OTHERWISE.
DO NOT SCALE FROM THIS DRAWING
IF THERE IS ANY CONFLICTING INFORMATION OR CONFUSION IN ANY ITEM QUERY BEFORE
PROCEEDING.
© SURVEY CARRIED OUT BY AND IS COPYRIGHT OF
BRUNEL SURVEYS Ltd.
(SURVEY CARRIED OUT JULY 2023)

P1 - PRELIMINARY ISSUE FOR CLIENT'S APPROVAL - 22.09.2023 P1
P2 - ISSUED FOR LISTED BUILDING CONSENT - 10.10.2023 P2