


South East Elevation

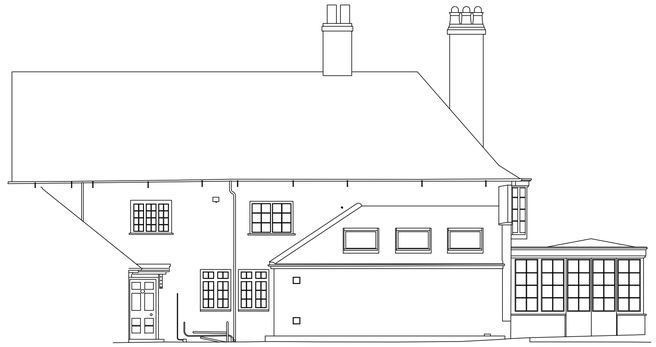

North West Elevation


meters 0 1 2 3 4 5

scale at 1:100

0 feet 5 10 15 20



South West Elevation

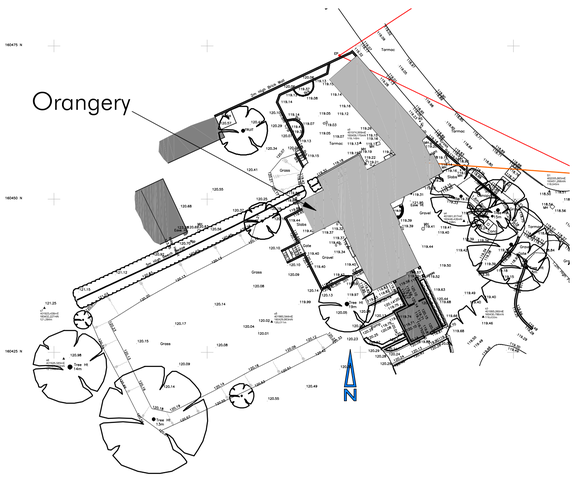

SITE PLAN 1:500


0 meters 10 20

scale at 1:500

0 20 feet 40 60 80



North East Elevation

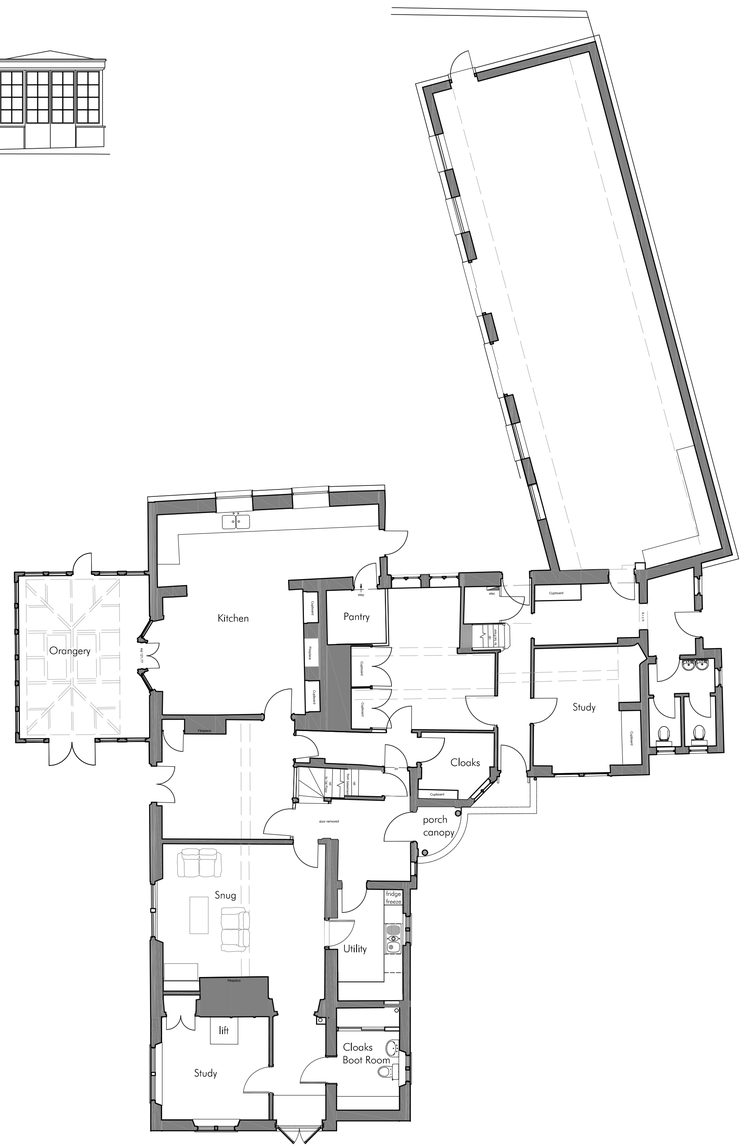

Ground Floor Plan

meters 0 1 2 3 4 5

scale at 1:100

0 feet 5 10 15 20

RIBA Chartered Practice

This drawing is the Copyright of PKA Architects Ltd
Registered in England and Wales No 8605083.
THIS IS A PLANNING DRAWING AND MUST NOT
BE USED FOR CONSTRUCTION PURPOSES
Any OS copyright data on this drawing is reproduced under licence

The Green Register of Construction Professionals

FILE PATH C:\Users\peter\PKA Architects Ltd\TEAM PKA - Documents\Current Projects\1978-Scott - Nursteed House Garden room\04- Design\1978 - LBA-1.dwg

DATE PRINTED Wednesday, 11 October, 2023

REVISIONS

CLIENT Mr & Mrs David Scott

SITE Nursteed House Devizes

DRAWN pk/ DATE 11-10-2023 SCALE 1:100 & 1:500 @ A1

Nursteed House as existing

STATUS ISSUED FOR LISTED BUILDING APPLICATION

Drawing No existing _ 1978 - LBA-1.dwg

PKA ARCHITECTS

PKA Architects Ltd RIBA CHARTERED PRACTICE
Featherbrook, Whiteley Road, Potterne, Devizes, Wiltshire. SN10 5TD
tel 01380-725688 peter@pka-architects.com www.pka-architects.com