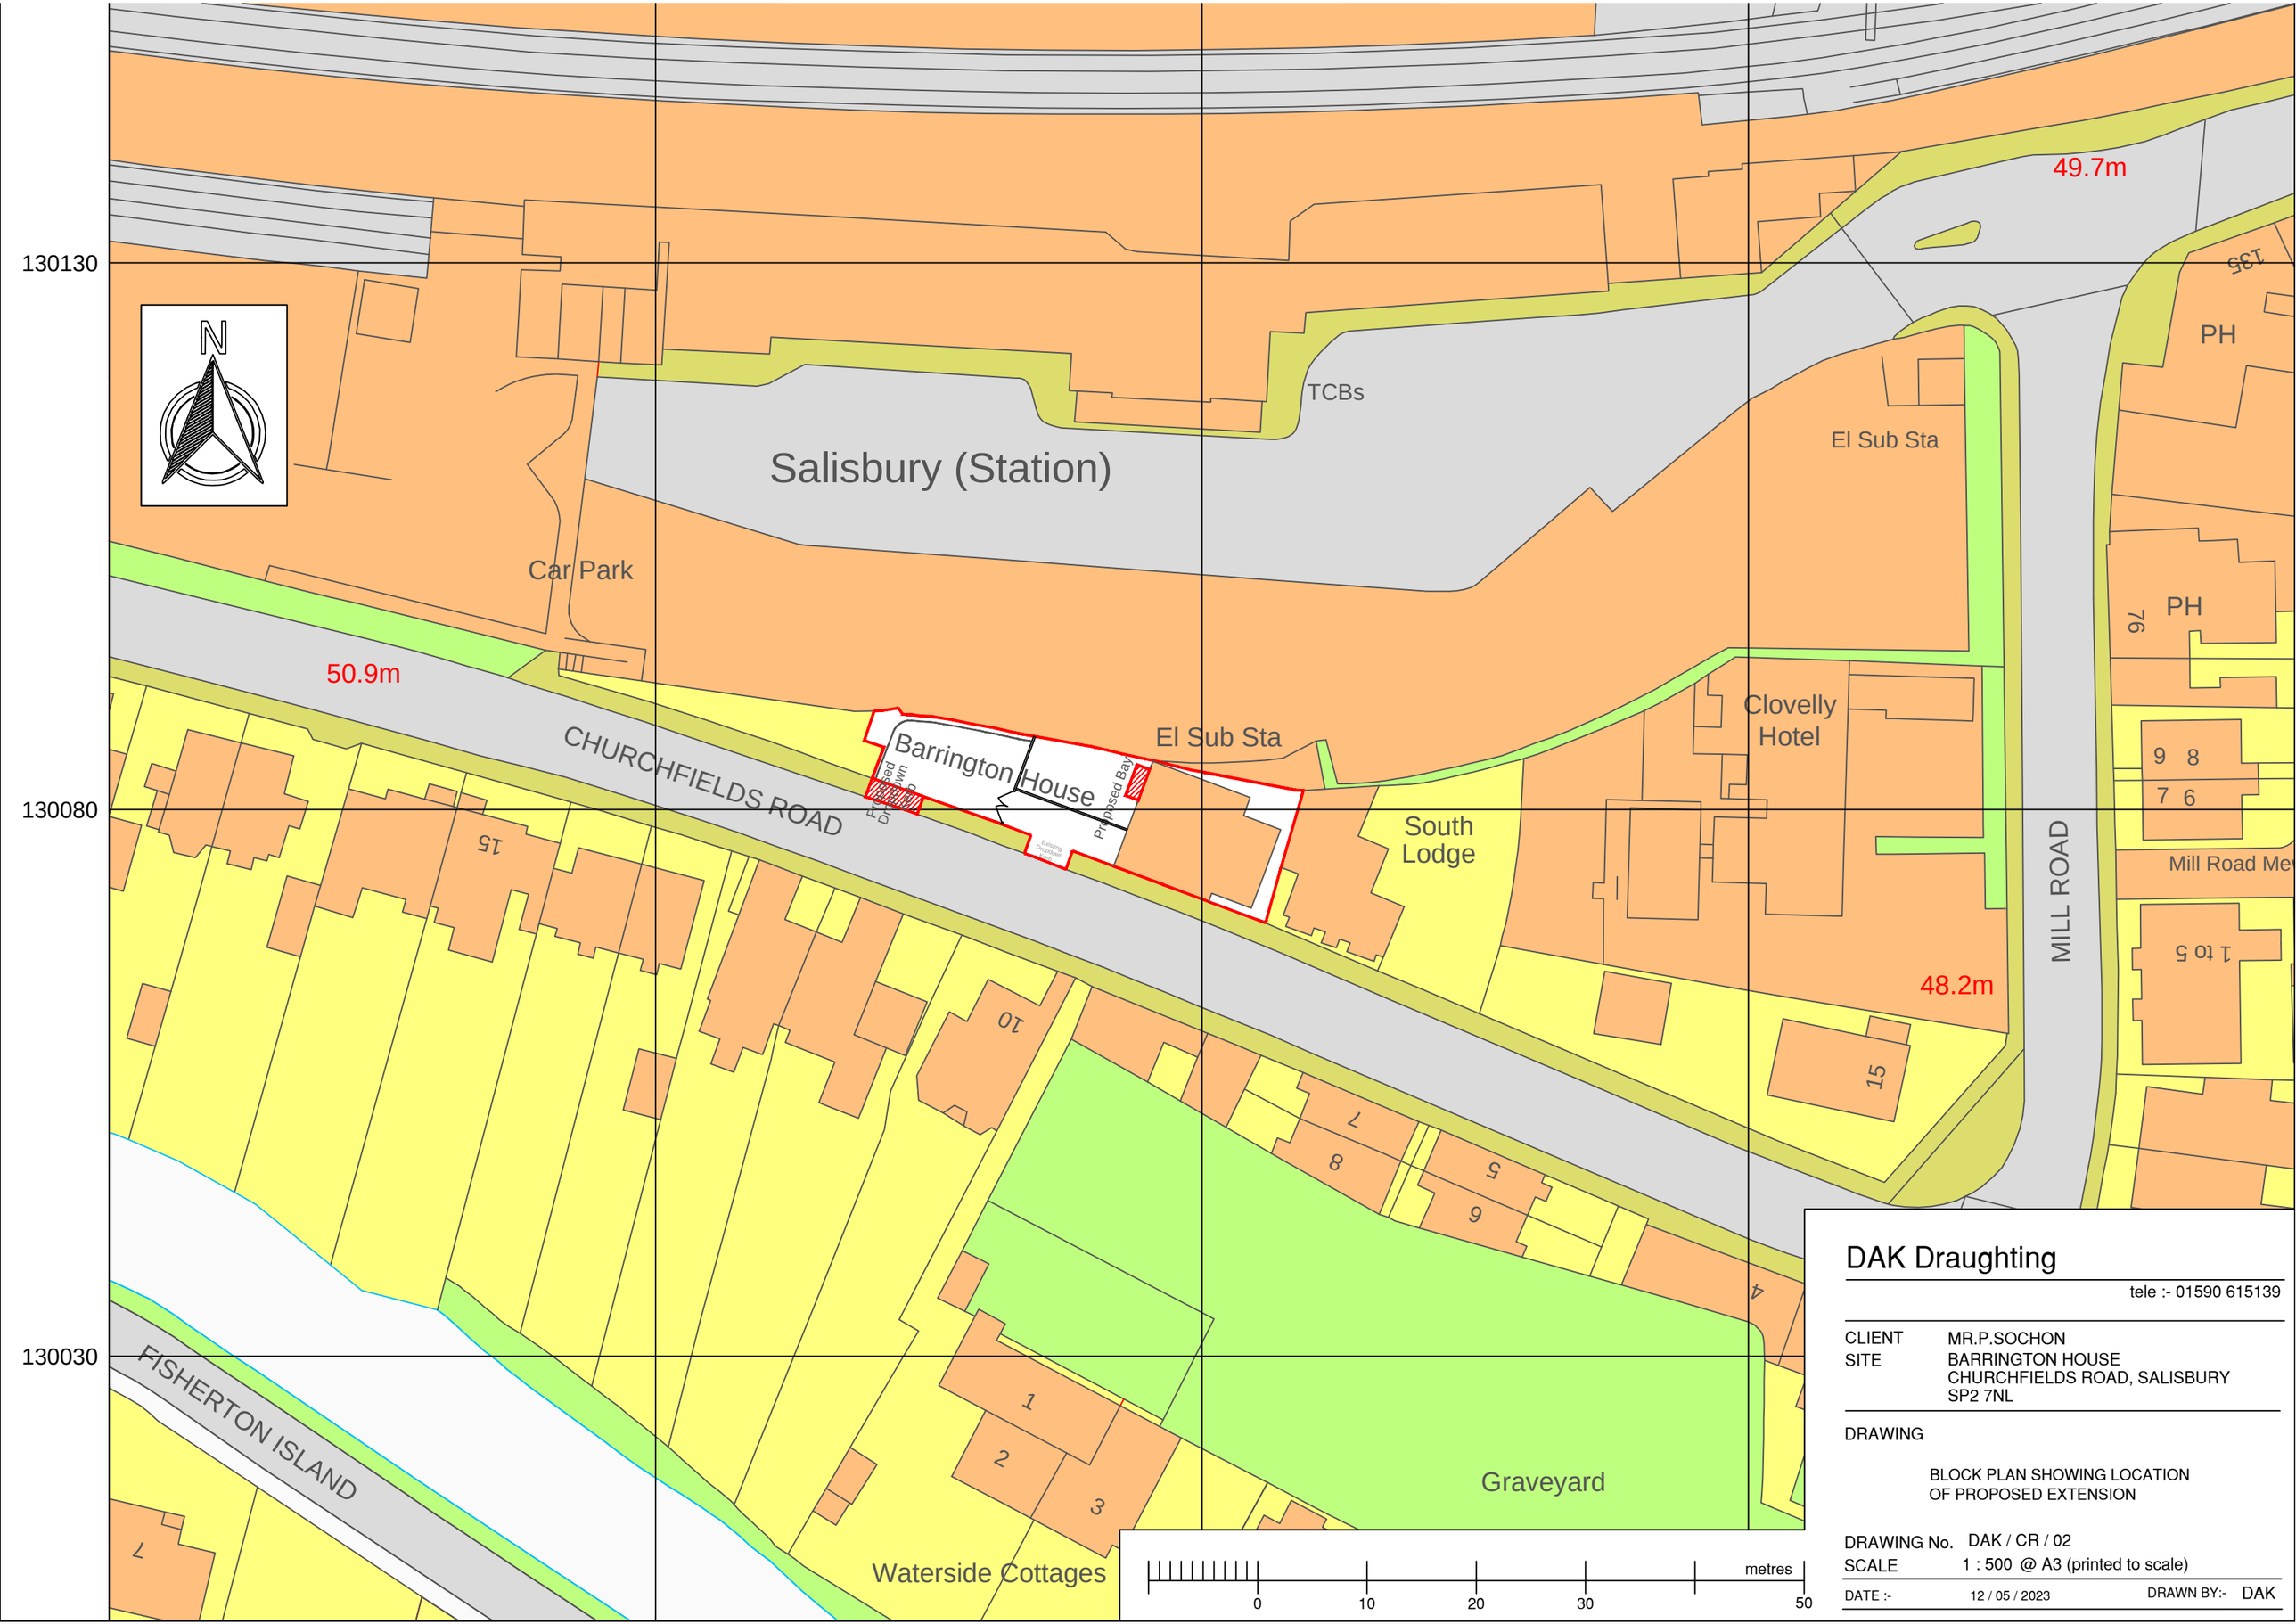

DAK Draughting

tele :- 01590 615139

CLIENT MR.P.SOCHON

SITE BARRINGTON HOUSE
CHURCHFIELDS ROAD, SALISBURY
SP2 7NL

DRAWING

BLOCK PLAN SHOWING LOCATION
OF PROPOSED EXTENSION

DRAWING No. DAK / CR / 02

SCALE 1 : 500 @ A3 (printed to scale)

DATE :- 12 / 05 / 2023 DRAWN BY:- DAK