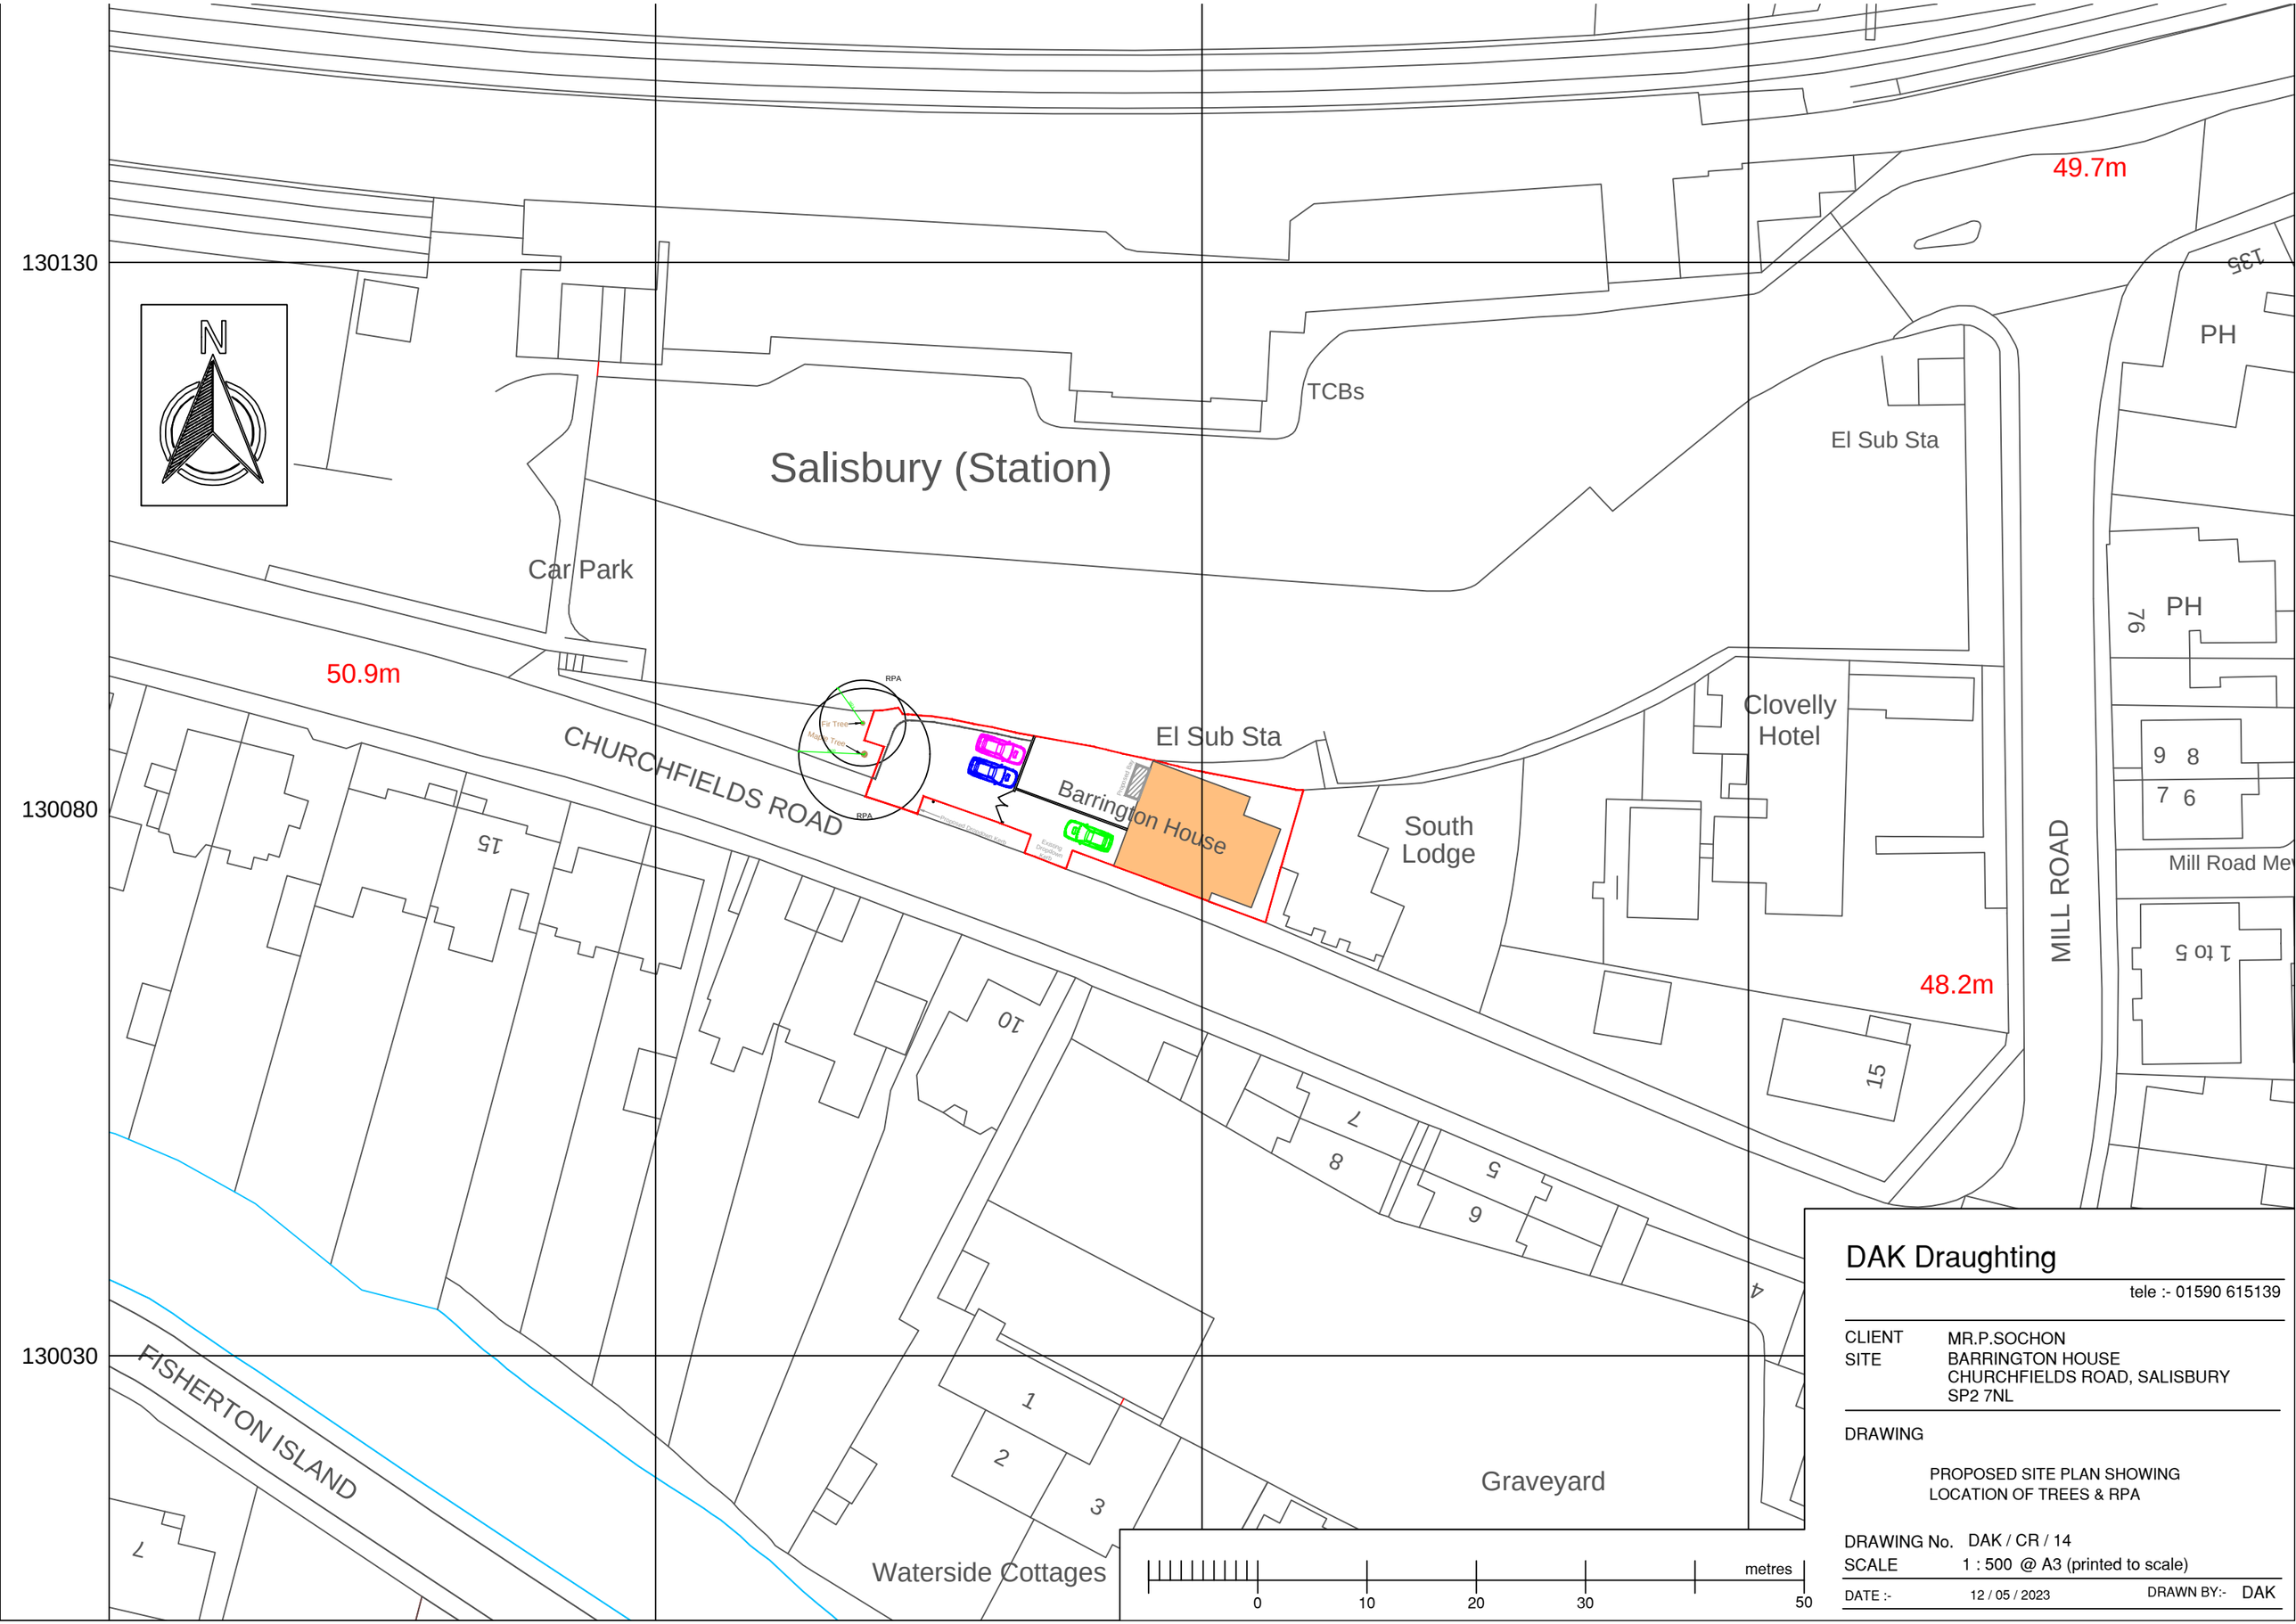

DAK Draughting

tele :- 01590 615139

CLIENT MR.P.SOCHON
SITE BARRINGTON HOUSE
CHURCHFIELDS ROAD, SALISBURY
SP2 7NL

DRAWING

PROPOSED SITE PLAN SHOWING
LOCATION OF TREES & RPA

DRAWING No. DAK / CR / 14
SCALE 1 : 500 @ A3 (printed to scale)
DATE :- 12 / 05 / 2023 DRAWN BY:- DAK