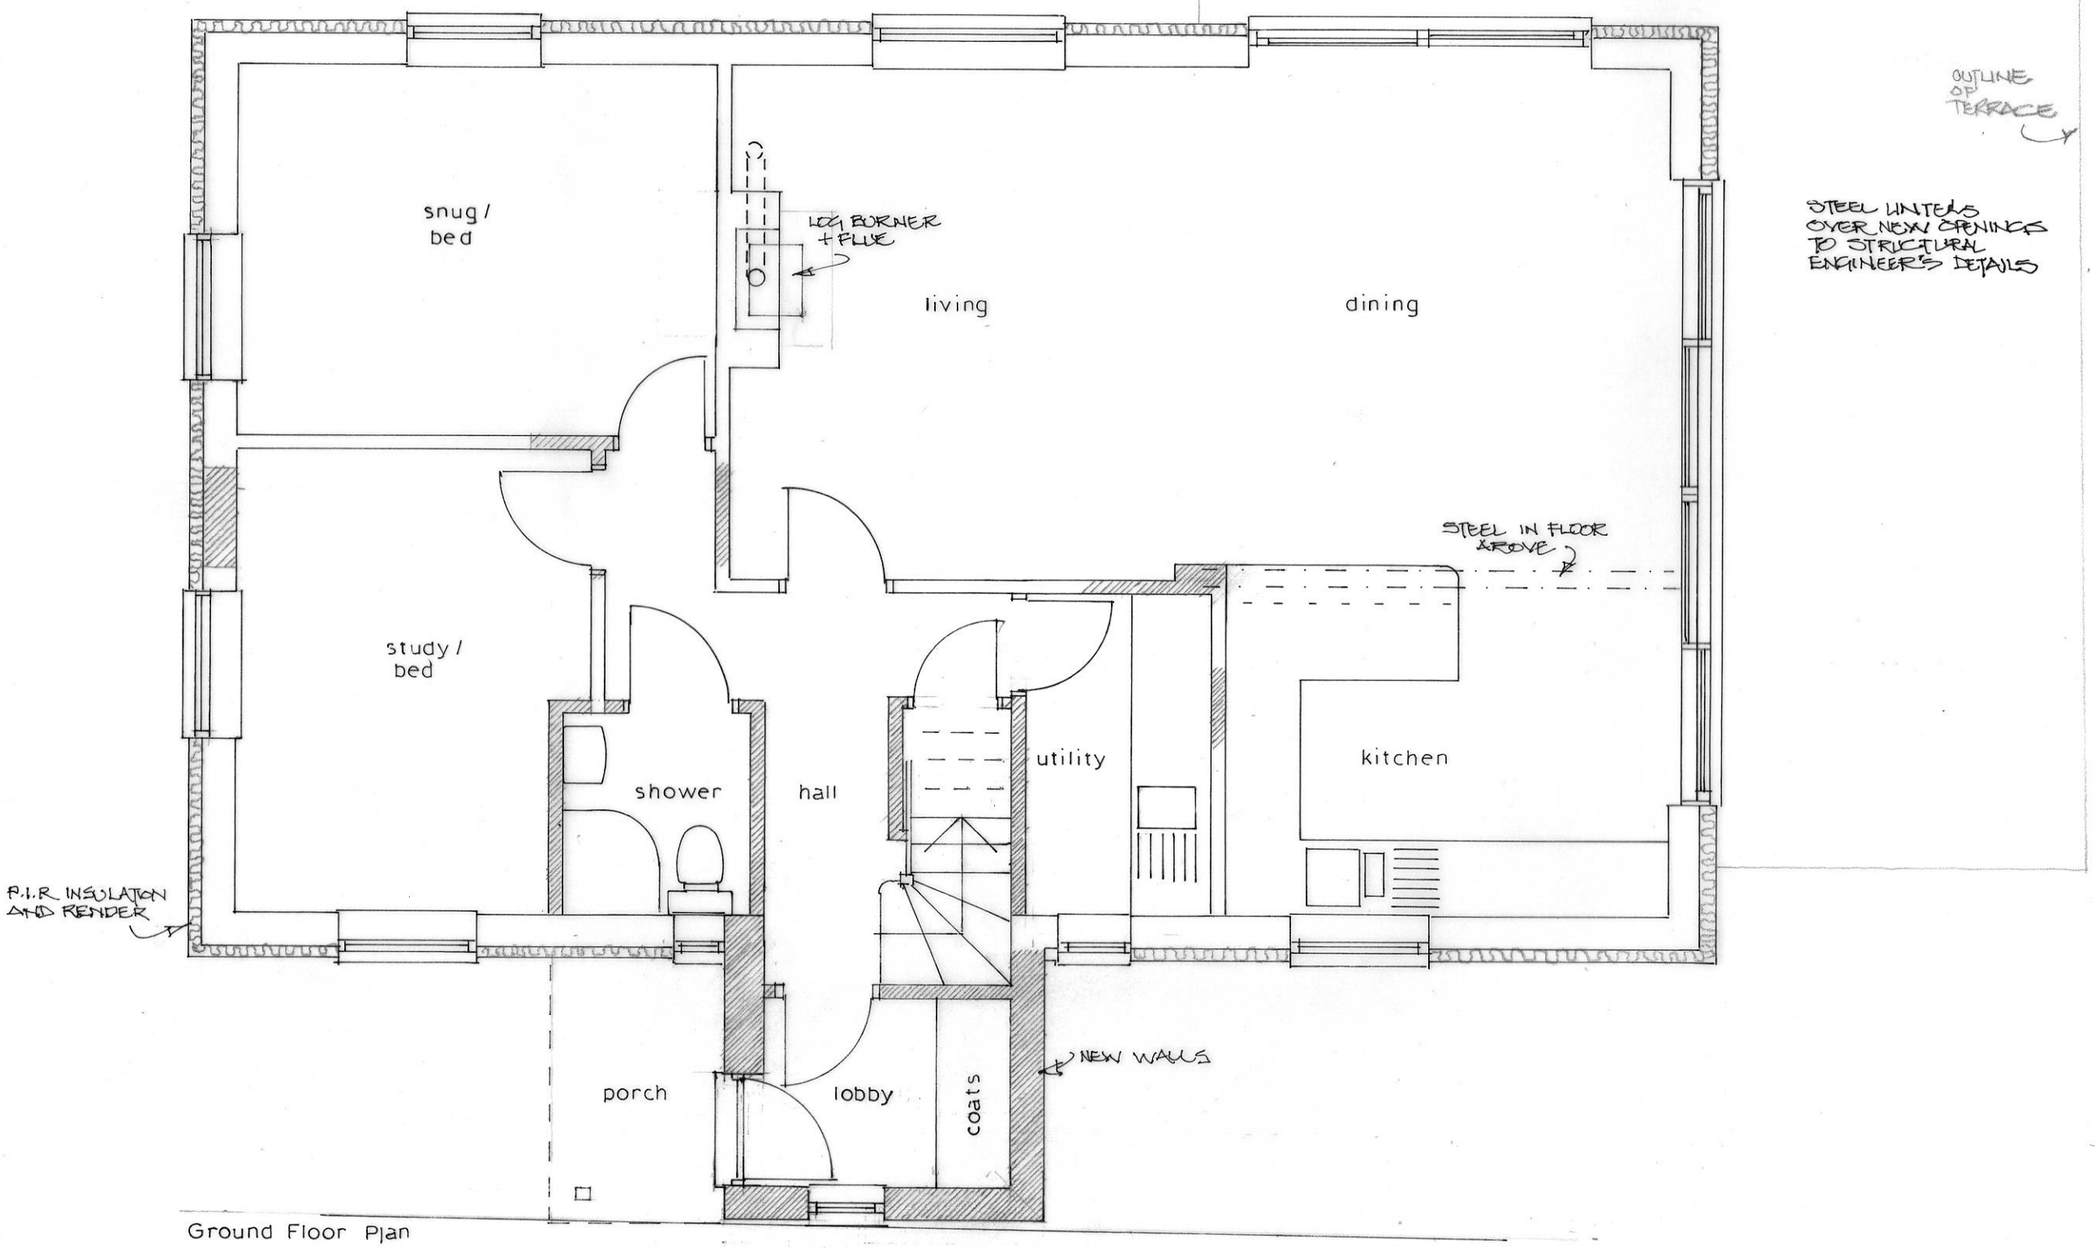

Ground Floor Plan

0 1 2 3 metres

page size A3 scale 1:50 9/2023

PROPOSALS (2)A

SUNNYSIDE SP5 4HZ