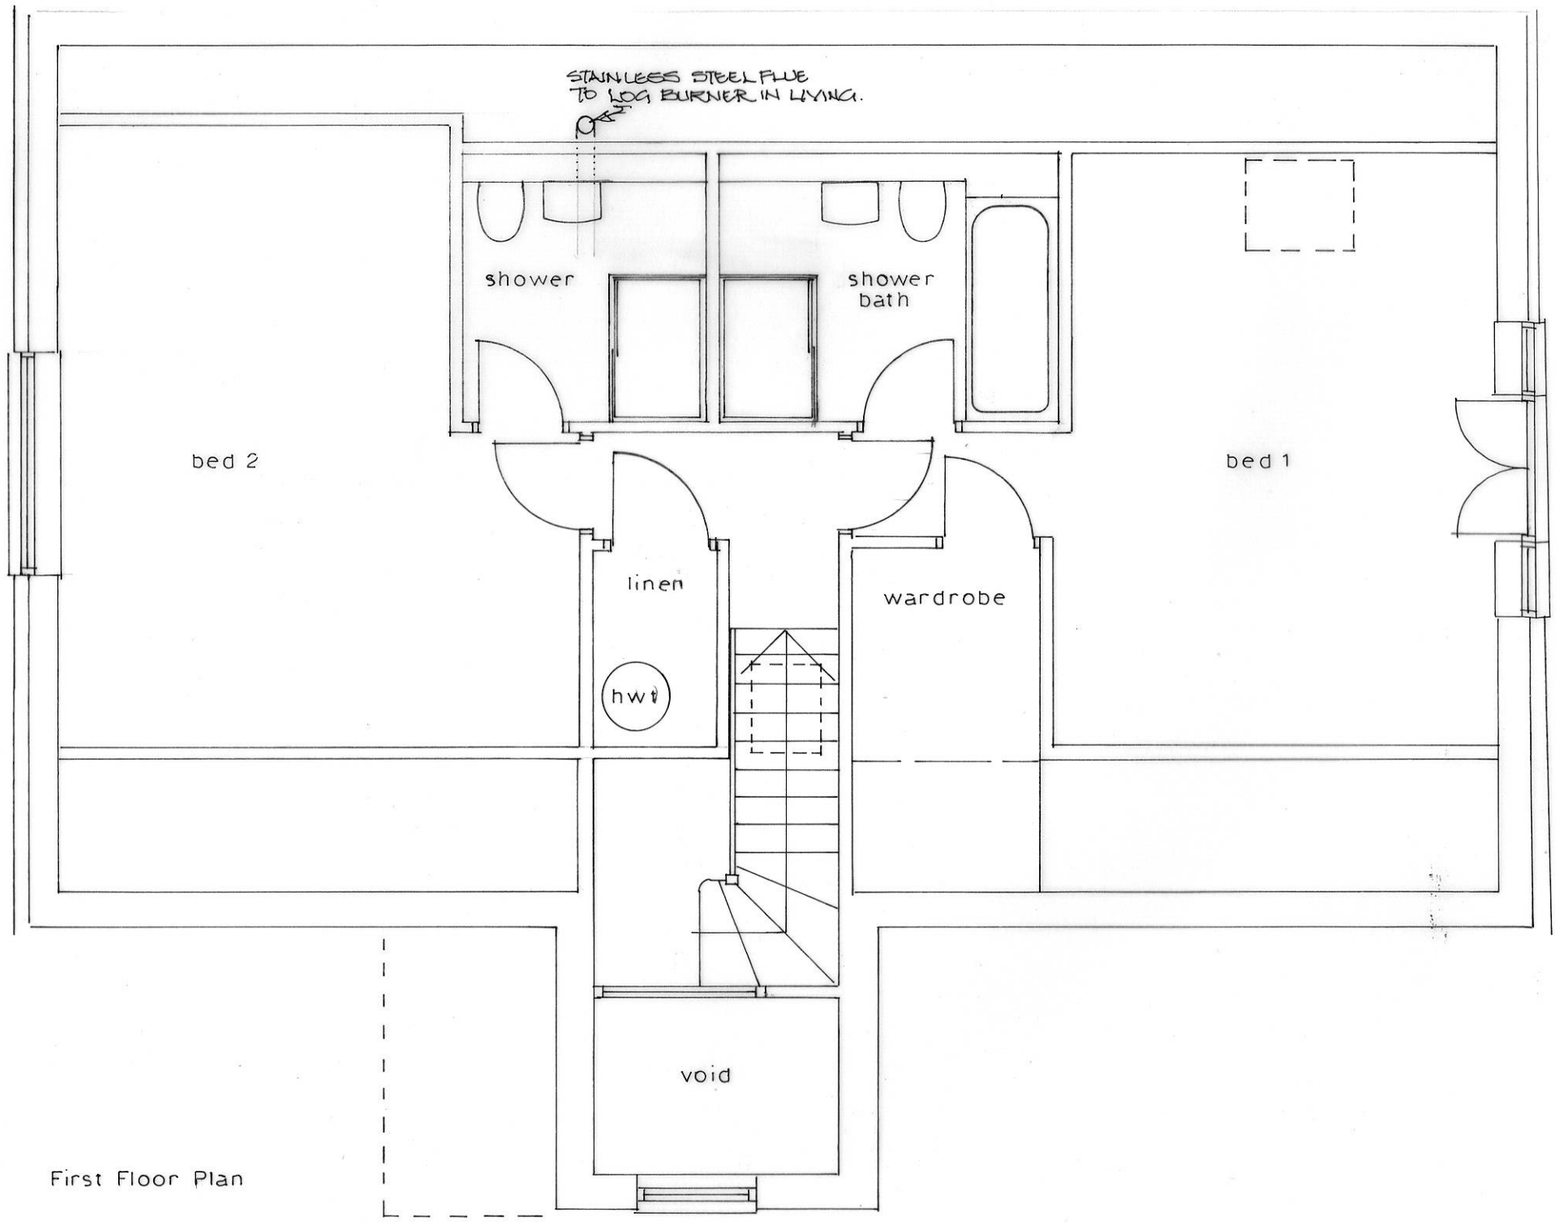

First Floor Plan

0 1 2 3 metres

PROPOSALS (3)

SUNNYSIDE
SP5 4HZ

10/20 23
scale 1:50
page size A3