

2 Bybrook Villas, Shrewton


This drawing is copyright and is not to be reproduced. The contractor will be held responsible for the accuracy of works involving the setting out and checking of all dimensions on the drawing and on site. Dimensions must not be scaled from this drawing.

Unless for planning purposes

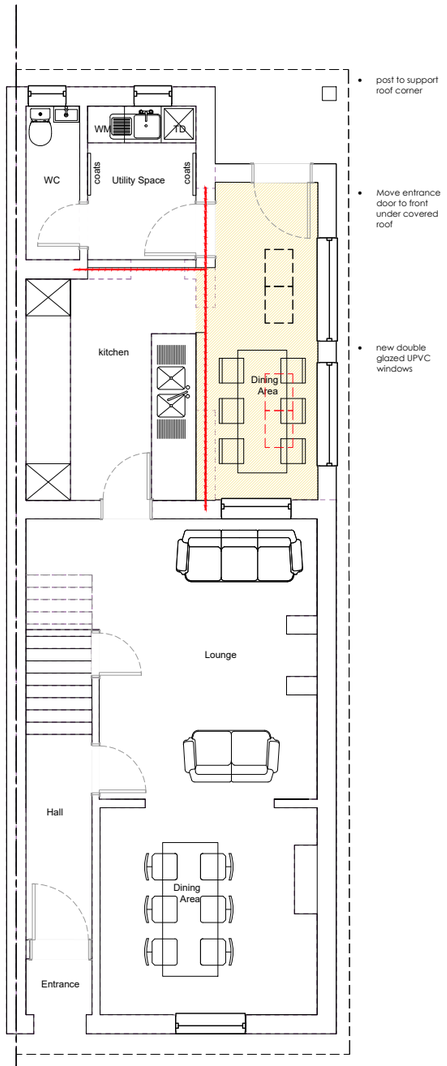

- post to support roof corner
- Move entrance door to front under covered roof
- new double glazed UPVC windows

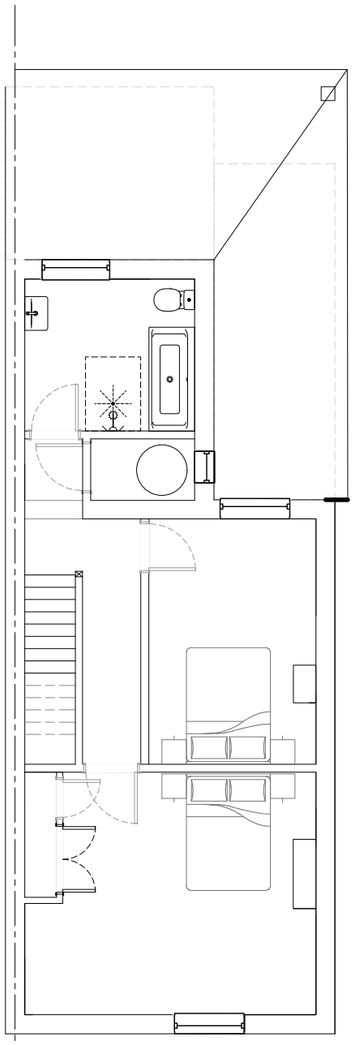

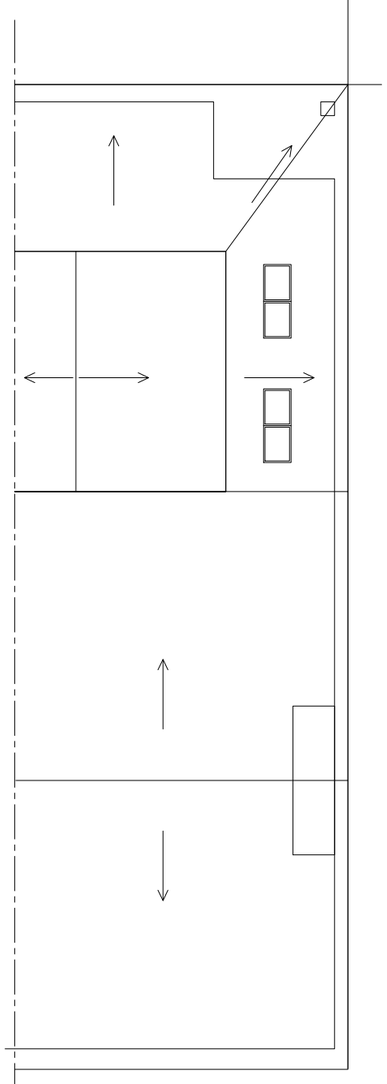

Existing Gr floor plan 1:100

Existing First floor plan 1:100

Existing roof plan 1:100

0 1 2 3 4 5

Rev -

Client: Mr and Mrs Emm		**Planning**	
Project: 2, Bybrook Villas, High Street, Shrewton, Wiltshire, SP3 4BY		Drawing No: **450-02-006**	Revision:
Title: Proposed Ground, First Floor & Roof plans - main house	Drawn: SD Check: NB	Scale: 1:100@a3	First Issue: Sept. 2023

birch architects
Lambourne, Grove Lane, Redlynch, Salisbury, Wilts, SP5 2NR
T: +44 (0)1725 510407
e: info@bircharchitects.co.uk