
© THIS DRAWING IS THE COPYRIGHT OF MICHAEL LYONS ARCHITECTURE AND MUST NOT BE COPIED, USED OR DISCLOSED WITHOUT PRIOR PERMISSION.

N

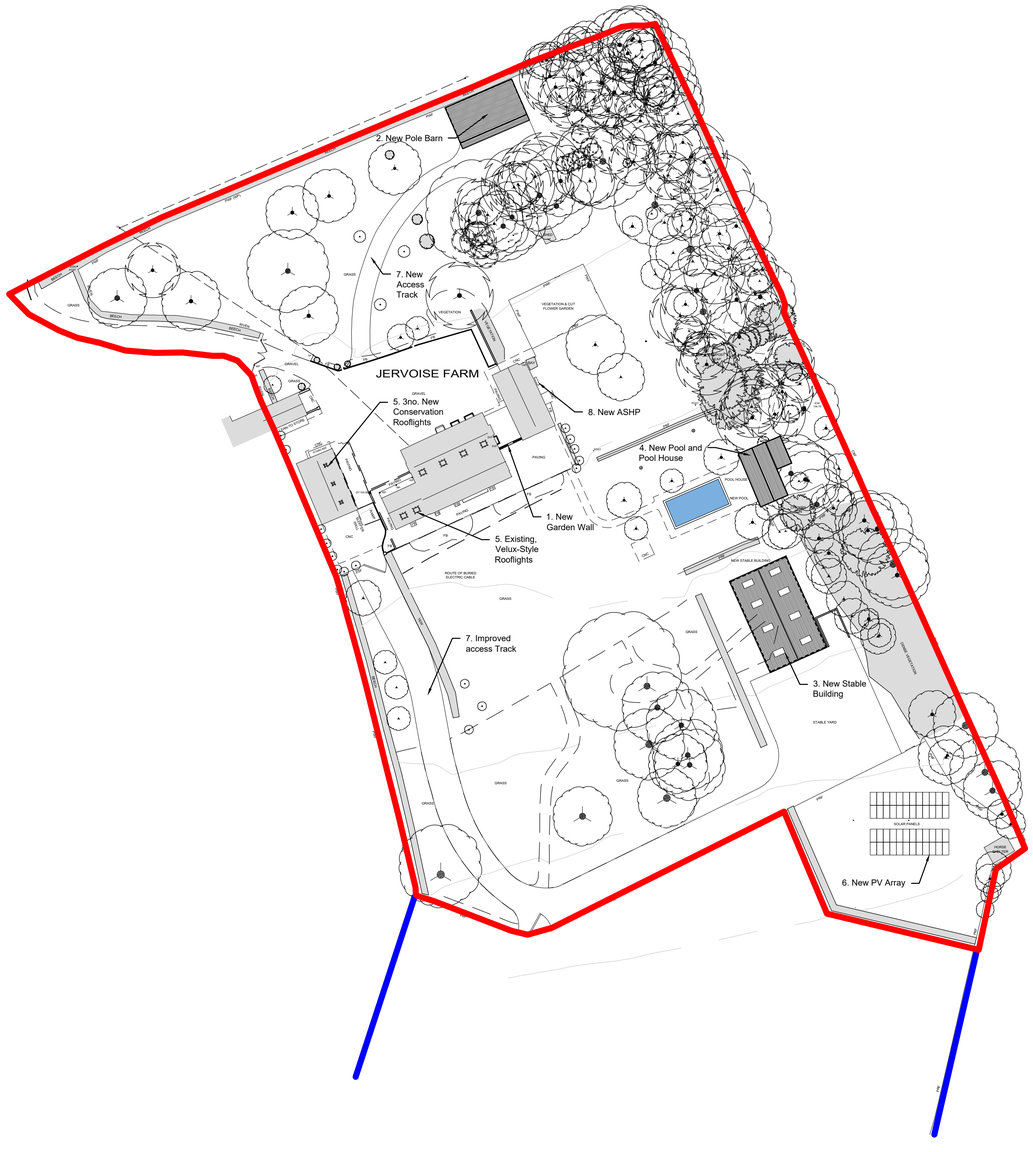

Proposed Site Plan

SCALE IN METRES [1:500 @ A1 & 1:1000 @ A3]

0 10 20 30 40 50

Revisions

Michael Lyons Architecture
1 Manor Farm Barns
Burcombe Lane, Burcombe
Salisbury, SP2 0EJ
Tel: 01722 743186
info@mlarchitecture.co.uk

Project:
Jervoise Farm
Blandford Road
Salisbury, SP5 4LN

Drawing:
Proposed Site Plan

Drawing No: **623/S.02**

Scale: 1:500 @ A1
1:1000 @ A3

Origination Date: July 2023

Drawn by: EC
Issued by:
Approved by:

☒ For Approval ☐ For Comment
☐ For Information ☐ Tender
☐ Construction ☐ As Built