

© THIS DRAWING IS THE COPYRIGHT OF MICHAEL LYONS ARCHITECTURE AND MUST NOT BE COPIED, USED OR DISCLOSED WITHOUT PRIOR PERMISSION.


MATERIALS:
Walls: Timber Cladding
Roof: Metal Roof
Windows: Timber Windows
Doors:Timber Doors

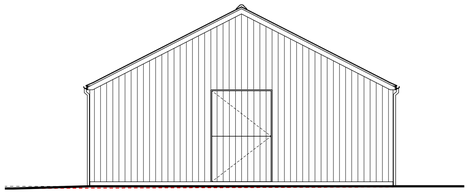


**South East Elevation**

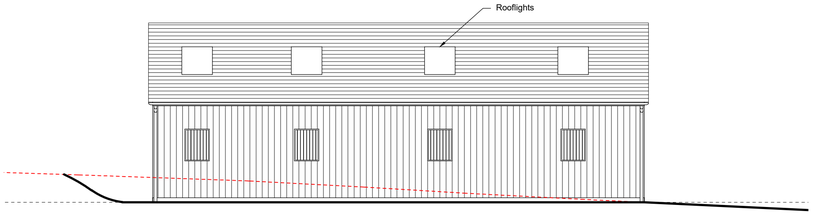



**South West Elevation**

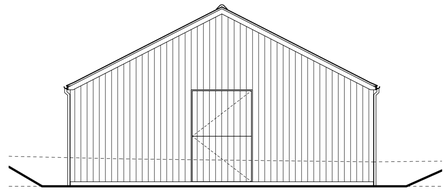


**North West Elevation**

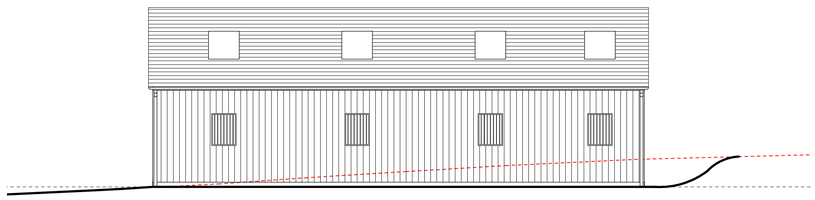

**North East Elevation**

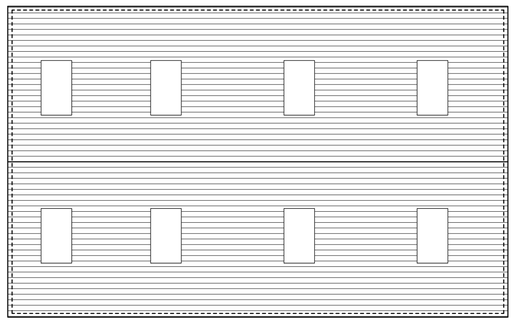

**Roof Plan**

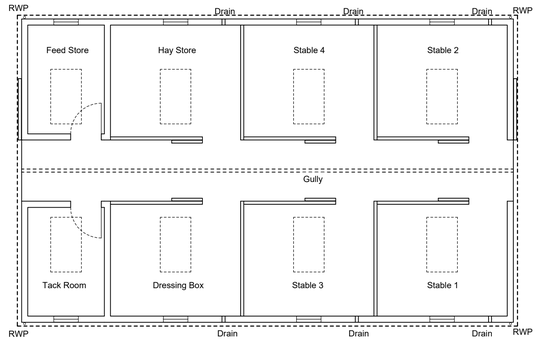


**Ground Floor Plan**

SCALE IN METRES [1:100 @ A1 & 1:200 @ A3]

0 5 10

**Revisions**

Michael Lyons Architecture
1 Manor Farm Barns
Burcombe Lane, Burcombe
Salisbury, SP2 0EJ
Tel: 01722 743186
info@mlarchitecture.co.uk

Project:
Jervoise Farm
Blandford Road
Salisbury, SP5 4LN

Drawing:
Stables
Proposed General Arrangement

Drawing No: **623/S/P.04**

Scale: 1:100 @ A1
1:200 @ A3

Origination Date: July 2023

Drawn by: EC
Issued by:
Approved by:

- [x] For Approval
- [ ] For Information
- [ ] Construction
- [ ] For Comment
- [ ] Tender
- [ ] As Built