

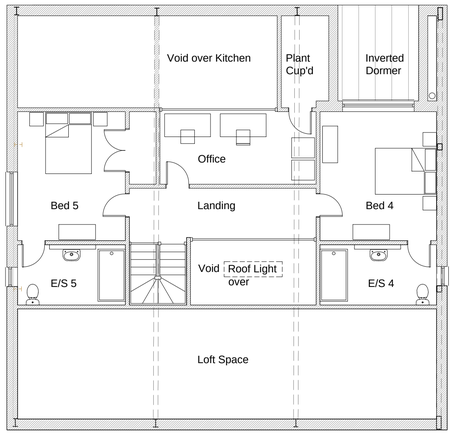


PROPOSED
First Floor Plan (Plot 1)
Scale 1:100

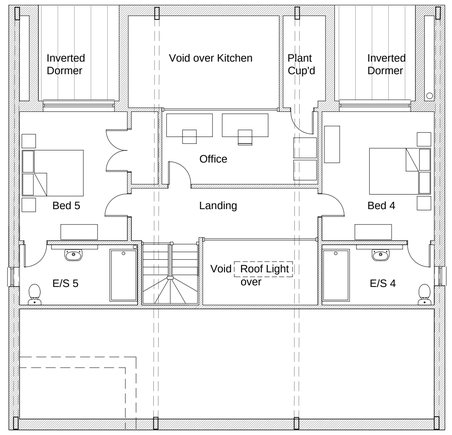


PROPOSED
First Floor Plan (Plot 2)
Scale 1:100

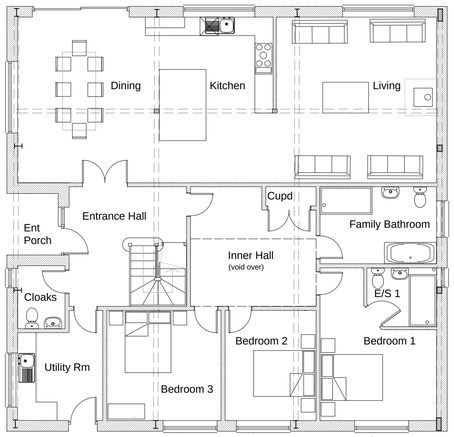


PROPOSED
Ground Floor Plan (Plot 1)
Scale 1:100

Plot 1 GIA:
Ground Floor GIA: 175m2
First Floor GIA: 83m2
Total: 258m2

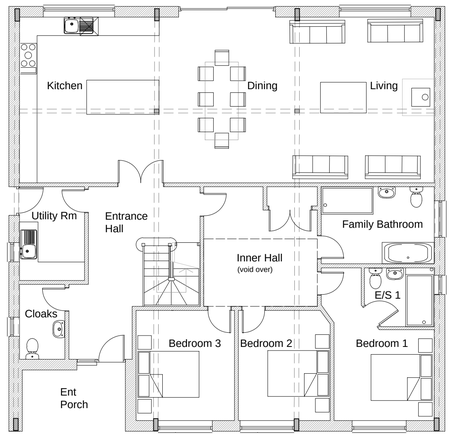


PROPOSED
Ground Floor Plan (Plot 2)
Scale 1:100


Plot 2 GIA:
Ground Floor GIA: 170m2
First Floor GIA: 82m2
Total: 252m2

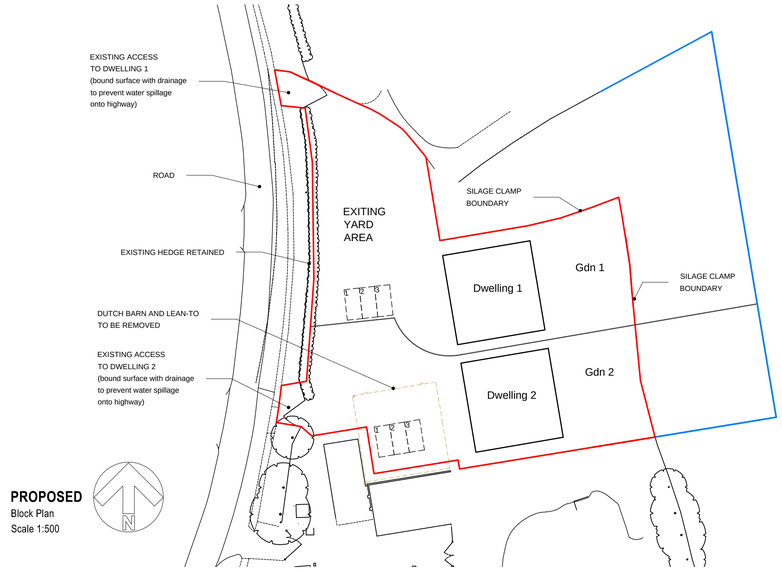


PROPOSED
Block Plan
Scale 1:500

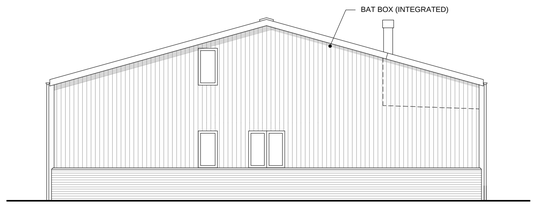


PROPOSED
South Elevation (Plot 2)
Scale 1:100

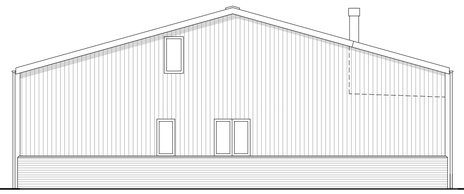


PROPOSED
South Elevation (Plot 1)
Scale 1:100

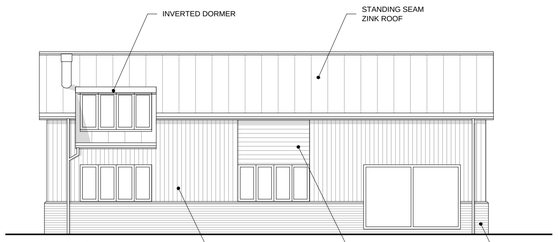

PROPOSED
East Elevation (Plot 1)
Scale 1:100

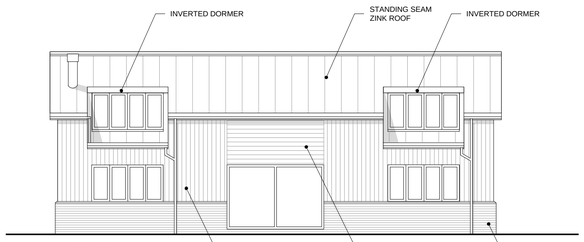

PROPOSED
East Elevation (Plot 2)
Scale 1:100

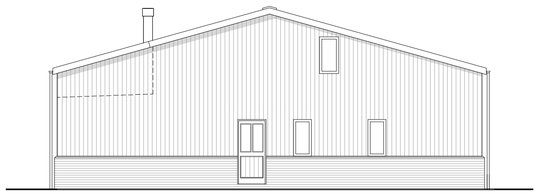


PROPOSED
North Elevation (Plot 2)
Scale 1:100



PROPOSED
West Elevation (Plot 1)
Scale 1:100



PROPOSED
West Elevation (Plot 2)
Scale 1:100

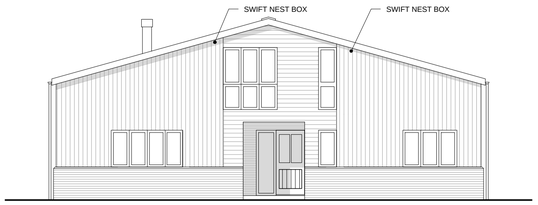

PROPOSED
North Elevation (Plot 1)
Scale 1:100

0 1m 2m 3m 4m 5m 6m
Scale bar (1:100)

Rev.	Date		Init
B	04.10.2023	Ecology enhancements indicated	WD
A	05.09.2023	Red outline change of use area reduced	WD

CLIENT
MR W DREWETT &
MISS Z THEOBALD

PROJECT
BARN
WICK BRIDGE

DRAWING
PROPOSED
PLANS & ELEVATIONS

DRAWN:	Date:	Scale:
WPD	06.06.2023	as indicated @ A1
Drawing number: 9LQ-20		Rev. B

DOLMAN
ARCHITECTURAL DESIGNERS BUILDING SURVEYORS
COST CONSULTANTS CDM PRINCIPAL DESIGNERS
Sussex House
Bath Road
Devizes
Wiltshire SN10 2AF
Tel: 01380 729456
Web: www.dolmansurveyors.co.uk
Email: info@dolmansurveyors.co.uk