The use of this data by the recipient acts as an agreement of the following statements. Do not use this data if you do not agree with any of the following statements:-

Ryder Architecture has co-ordinated relevant information received from third parties, but are not responsible for the content of the information received from others.

The controlled version of this drawing should be viewed in DWF or PDF format not DWG or other formats. All prints of this drawing must be made in full colour.


Where this drawing has been based upon Ordnance Survey data, it has been reproduced under the terms of Ryder Licence No. 100000144. Reproduction of this drawing in whole or in part is prohibited without the prior permission of Ordnance Survey.

Do not scale the drawing. Use figured dimensions in all cases. Check all dimensions on site. Report any discrepancies in writing to Ryder before proceeding.

Scale Bar (m)

0 1 2 4 8

N

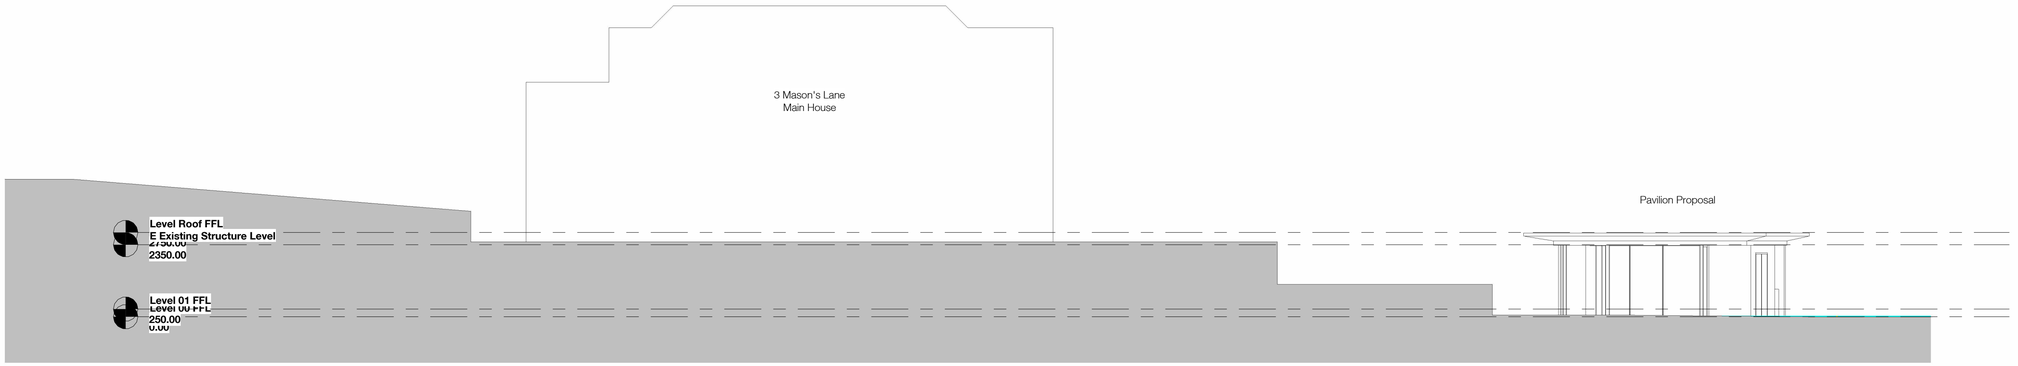

1 Section 1

1 : 100

Rev	Description	Drawn	Checked	Date
P1	Drawing Pack Issue	MWI	SPE	02/10/23

Suitability
Issued for Information

Project
Ian Banks
Project Name
3 Mason's Lane, BA15 1QN

Drawing
Site Section

Drawing Number

Project ID	Originator	Zone	Level	Type	Role	Number
MASLN	- RYD	- 00	- ZZ	- DR	- A	- 1002

Project Number	Scale at A1	Status	Revision
11126-	1 : 100	S2	P1

info@ryderarchitecture.com
www.ryderarchitecture.com

Ryder