

0 metres 5 metres

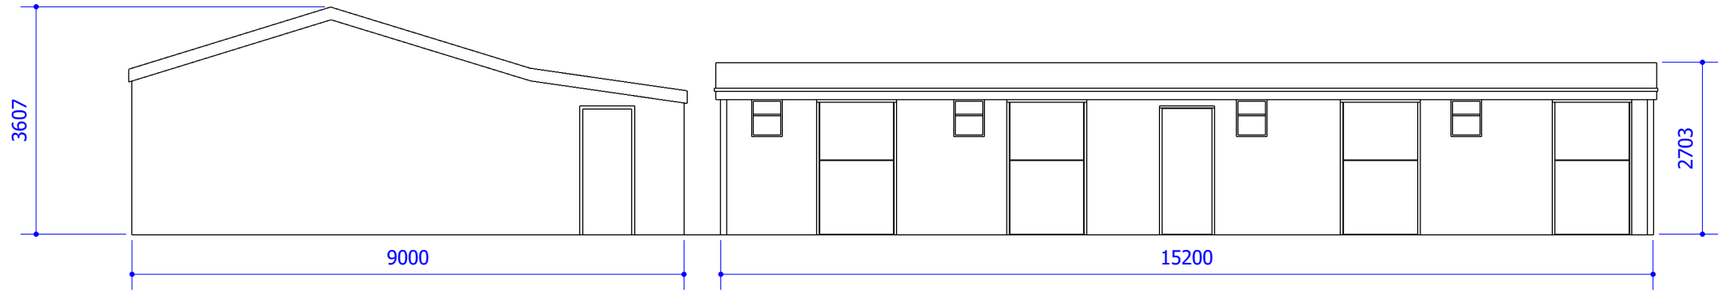

Existing East Elevation

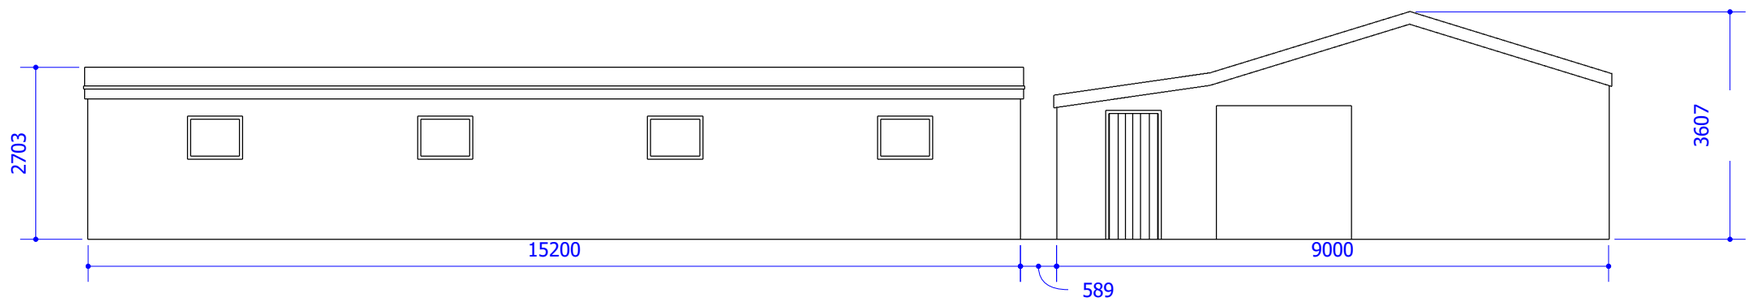

Existing West Elevation

Project - Barn/Stable conversion to land behind 127 East Gomeldon Road, SP4 6NB
Drawing title - Existing east & west elevation
Drawing no. 172.200

Scale - 1:100 at A3 **All dimensions in mm**

Date 19.07.2021