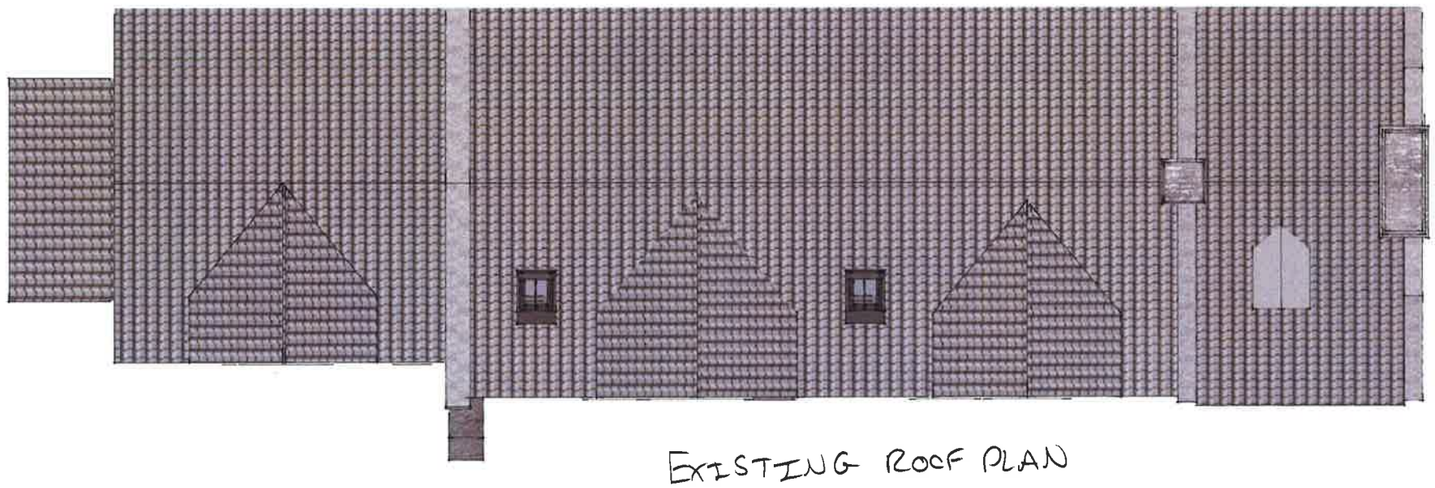


EXISTING ROOF PLAN

Scale = 1:100 @ A3

0m 5m

Julius Bahn
OAK BUILDINGS

Mr & Mrs Tomkins

Existing- Scale: 1:100 - Date: 06/10/2023

Drawing no. 90303705

© All rights reserved. Julius Bahn ("Julius Bahn") has asserted their right pursuant to s. 77 Copyright, Designs & Patents Act 1988to be identified as the author of this work. The copyright in this drawing vests with Julius Bahn and may only be reproduced with permission.