

0 metres 5 metres

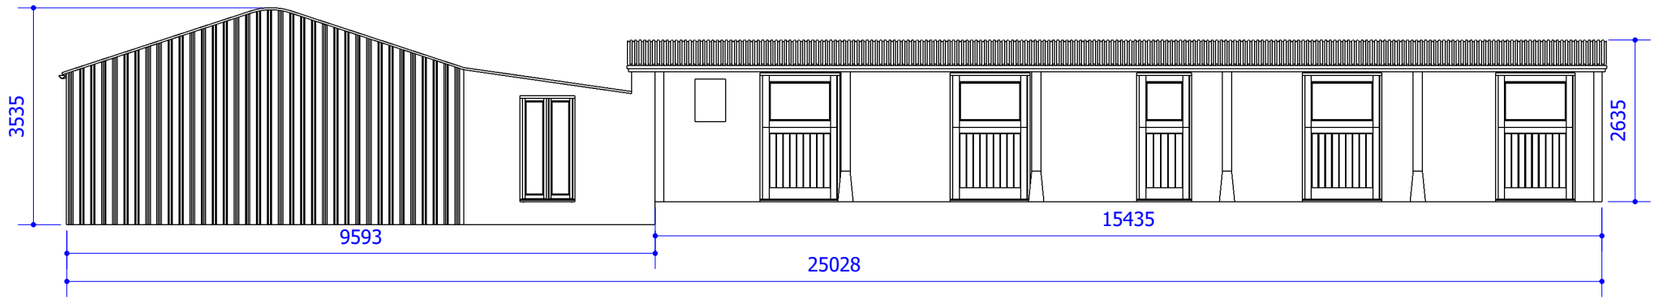

Proposed East Elevation

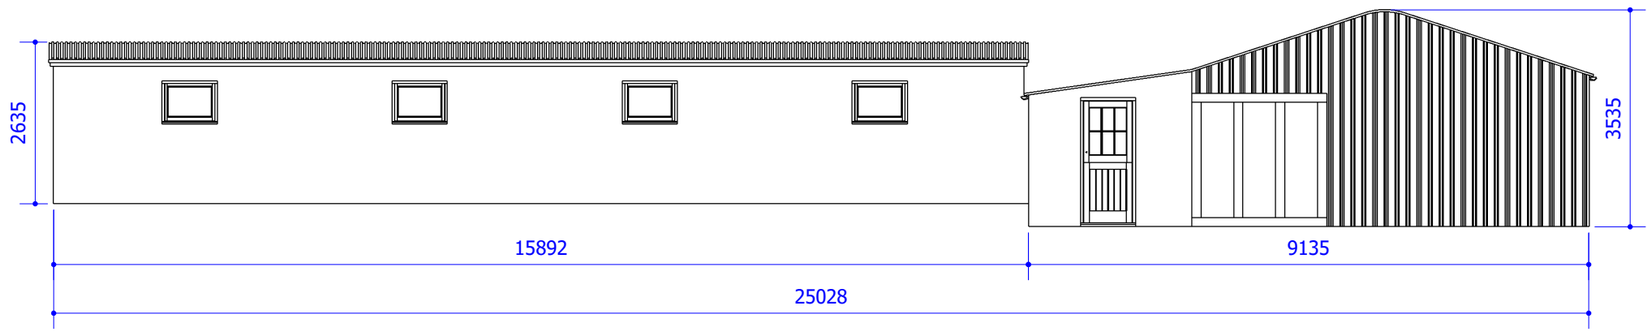

Proposed West Elevation

Project - Barn/Stable conversion to land behind 127 East Gomeldon Road, SP4 6NB
Drawing title - Proposed east & west elevation
Drawing no. 172.200 Rev A

Scale - 1:100 at A3 **All dimensions in mm**

Date 10.01.2022