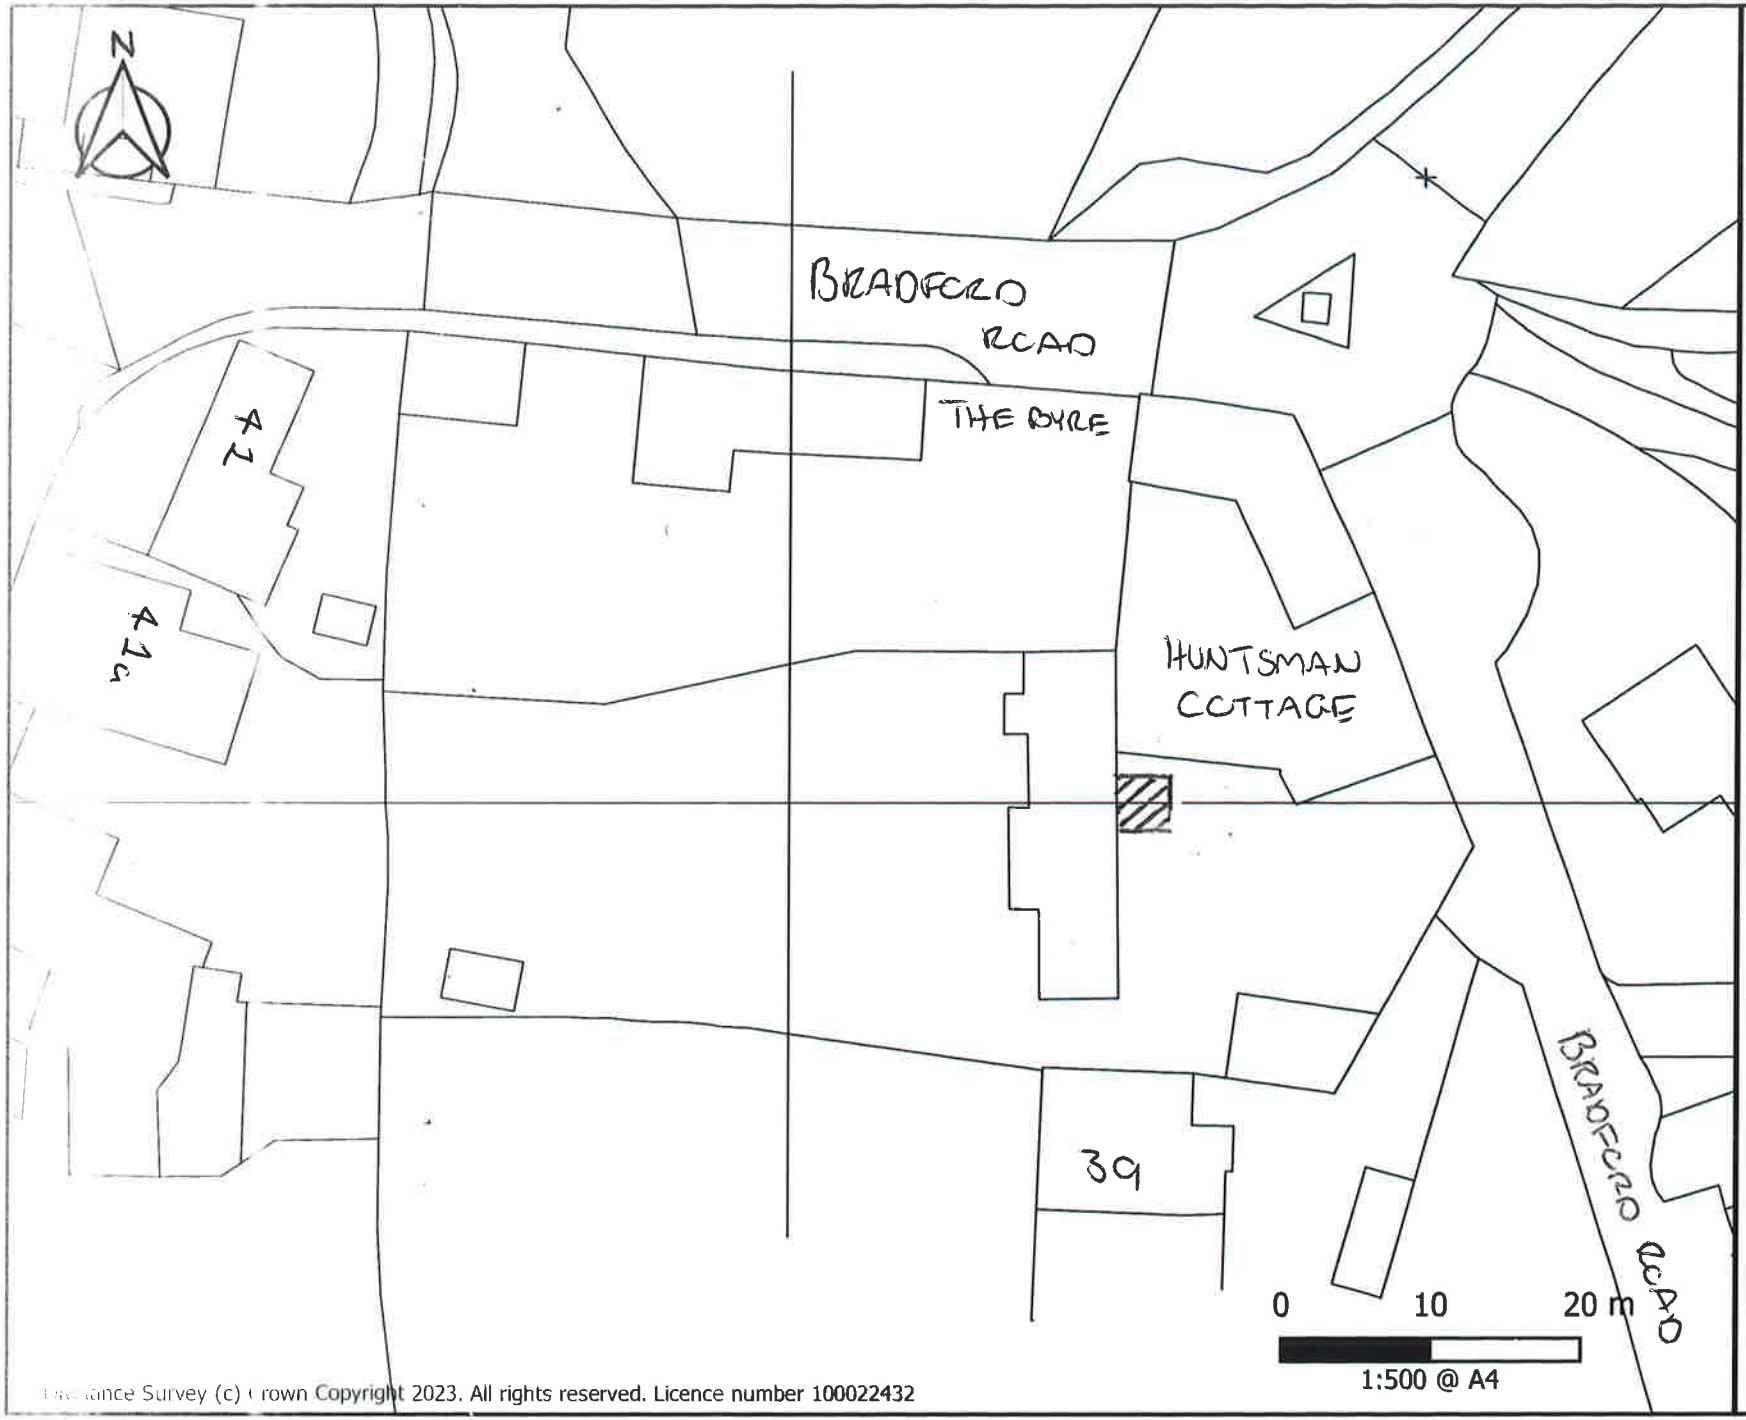


Block Plan

Client: TOMKINS

Drawing No.: 90303/03

Date: 10.10.23

PROPOSED BLOCK PLAN

Julius Bahn
OAK BUILDINGS

03444171400

The Millworks,
Heath Mill Road,
Wombourne,
South Staffordshire,
WV5 8AP

Ordnance Survey (c) Crown Copyright 2023. All rights reserved. Licence number 100022432