

Proposed Section
(Scale 1:100)



Proposed North West Elevation
(Scale 1:100)



Proposed South West Elevation
(Scale 1:100)



Proposed North East Elevation
(Scale 1:100)



Proposed South East Elevation
(Scale 1:100)



General Notes

This drawing is copyright. It may not be reproduced or disclosed either wholly or in part without written consent from DALE ROBERTS DESIGN.
All dimensions are to be checked on site prior to commencement of work.
Figured dimensions are to be taken in preference to scaled dimensions.
If in doubt ask DALE ROBERTS DESIGN.
This drawing could be subject to a Planning / Building Regulations application and should this be the case all works undertaken prior to approval are at the contractors / clients risk.

This drawing has received Planning approval dated:

This drawing has received Building Regulations approval dated:


External Materials Schedule:

Walls:
New walls to be painted brickwork below and roughcast render to match existing


Windows:
New window to be timber painted white to match existing

Roof:
Black recycled rubber single ply membrane

Rainwater goods:
Black UPVC to match existing

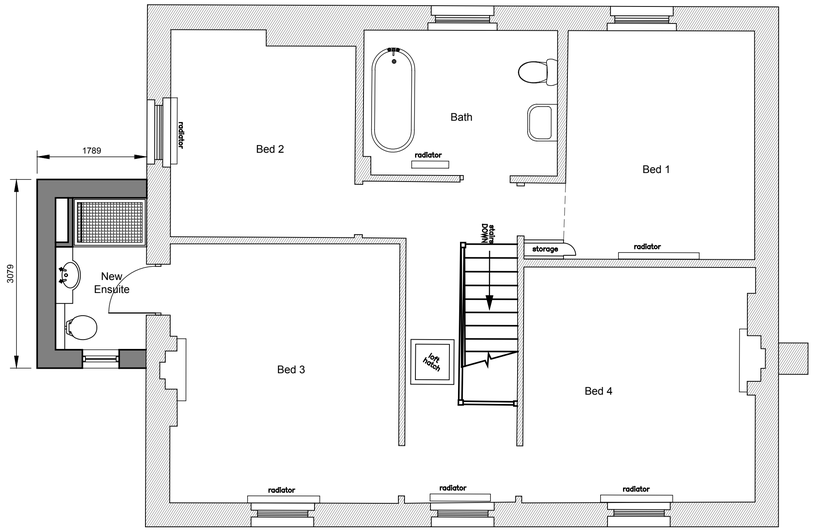

Proposed First Floor Plan
(Scale 1:50)

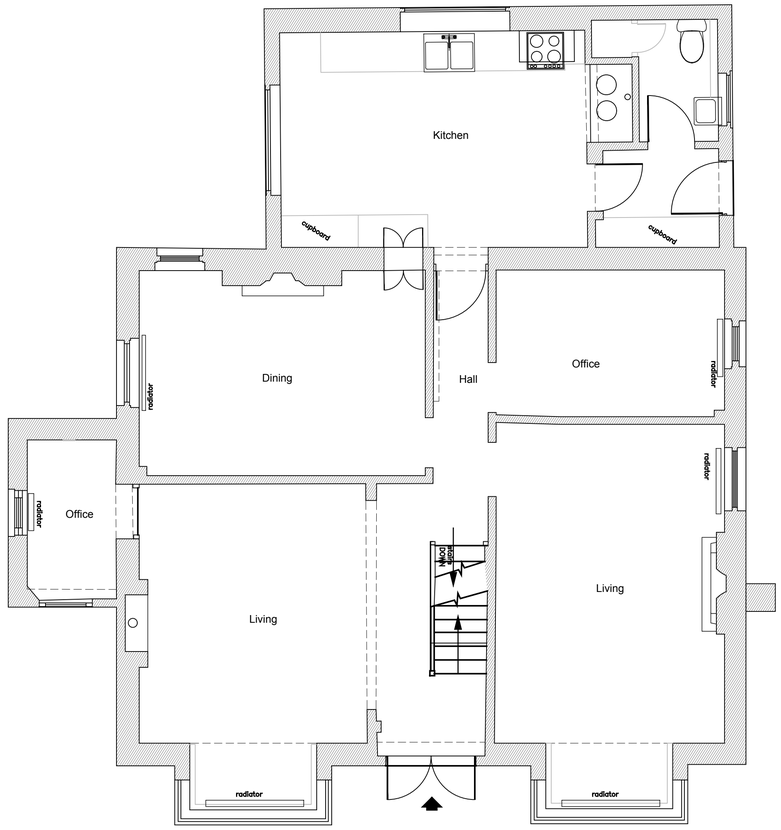

Proposed Ground Floor Plan
(Scale 1:50)



No. Revisions Date

Client
FLISS ROBERTSON

Project
PROPOSED EXTENSION
OVERBROW HOUSE
UPAVON
PEWSEY
SN9 6EF

Drawing Title
PROPOSED FLOOR PLANS & ELEVATION

DALE ROBERTS DESIGN
ARCHITECTURAL SERVICES

The Studio
22 Brickley Lane
Devizes
Wiltshire
SN10 3BQ

T 01380 819900
E info@drdesigns.co.uk
W www.drdesigns.co.uk

Scale 1:50,1:100@A1 Date SEP 23
Drawn LAR Checked
Drawing No. 23014 / P100