




SOUTH WEST ELEVATION - OVERBROW HOUSE

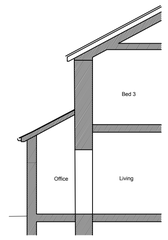


EXISTING SECTION

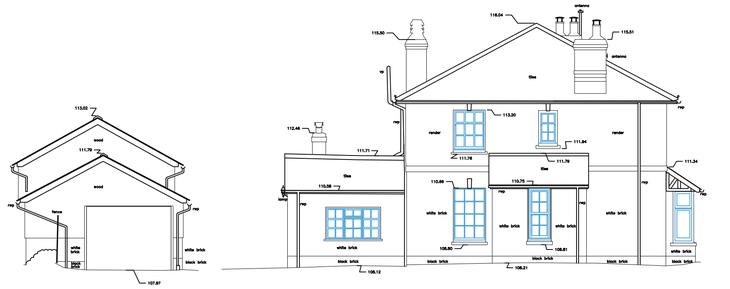


SOUTH EAST ELEVATION - OVERBROW HOUSE & OUTBUILDING

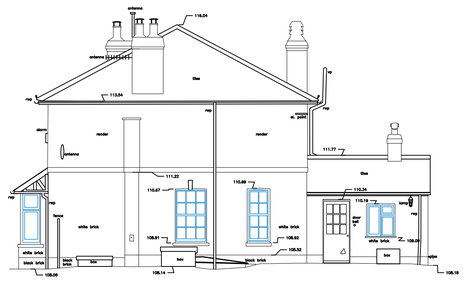


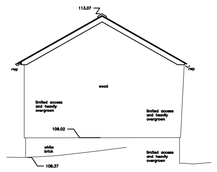


NORTH WEST ELEVATION - OVERBROW HOUSE & OUTBUILDING

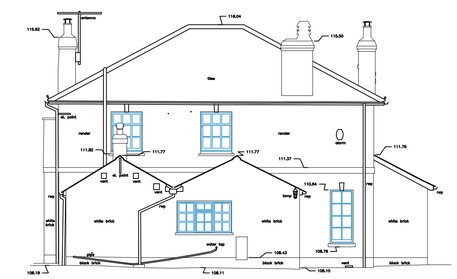

NORTH EAST ELEVATION - OVERBROW HOUSE

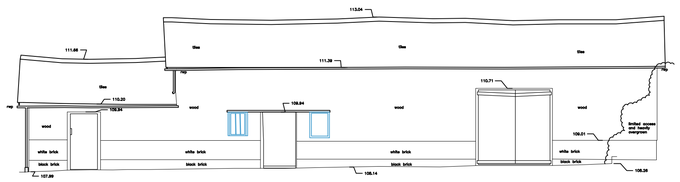

SOUTH WEST ELEVATION - OUTBUILDING

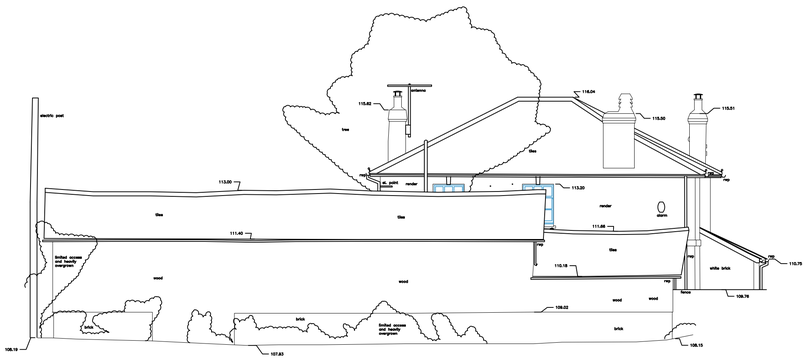


NORTH EAST ELEVATION - OUTBUILDING

NORTH EAST ELEVATION - OVERBROW HOUSE

0 1m 2m 3m 4m 5m 6m 7m 8m 9m 10m

Scale 1 : 100

Elevation Locations

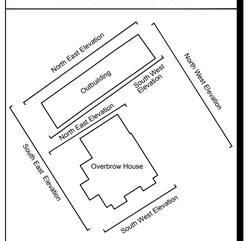

Key

Beam	
Ceiling	
Cupboard/Worktop	
Door	
Duct/Boxing	
Joists/Trusses	
Level	00.00
Manhole	
Overhead	
Section	
Services	
Step/Stairs/Ramps	
Wall	
Window	

Abbreviations

fl	= floor level	dh	= door head
cl	= ceiling level	dc	= door cill
fcl	= false ceiling level	hh	= head height
u/s	= underside of	ch	= cill height
u/sb	= underside of beam	sh	= strike height
csu	= ceiling slopes up	sph	= spring height
mh	= manhole cover	ah	= apex height

SWS
SouthWestSurveys

Tel: 01454 501683
Mobile: 07595946495
www.southwestsurveys.co.uk
info@southwestsurveys.co.uk

28 Rudgeway Park
Rudgeway
Bristol
South Glos
BS35 3RU

Drawing Title:
Elevations Plan

Project Name:
Overbrow House and Outbuilding
Upavon, Pewsey SN9 6EF

Client:
Fliss Robertson & Jasper Marlow
Agent:
ARTEL31

Site Level Datum	Grid Orientation
OGN Height	OSGB36
Date: 21st December 2022	Scale: 1:100 @ A1

Surveyed By	Drawn By	Sheet ID	Rev
RP	IB	SWS1022676le	rev