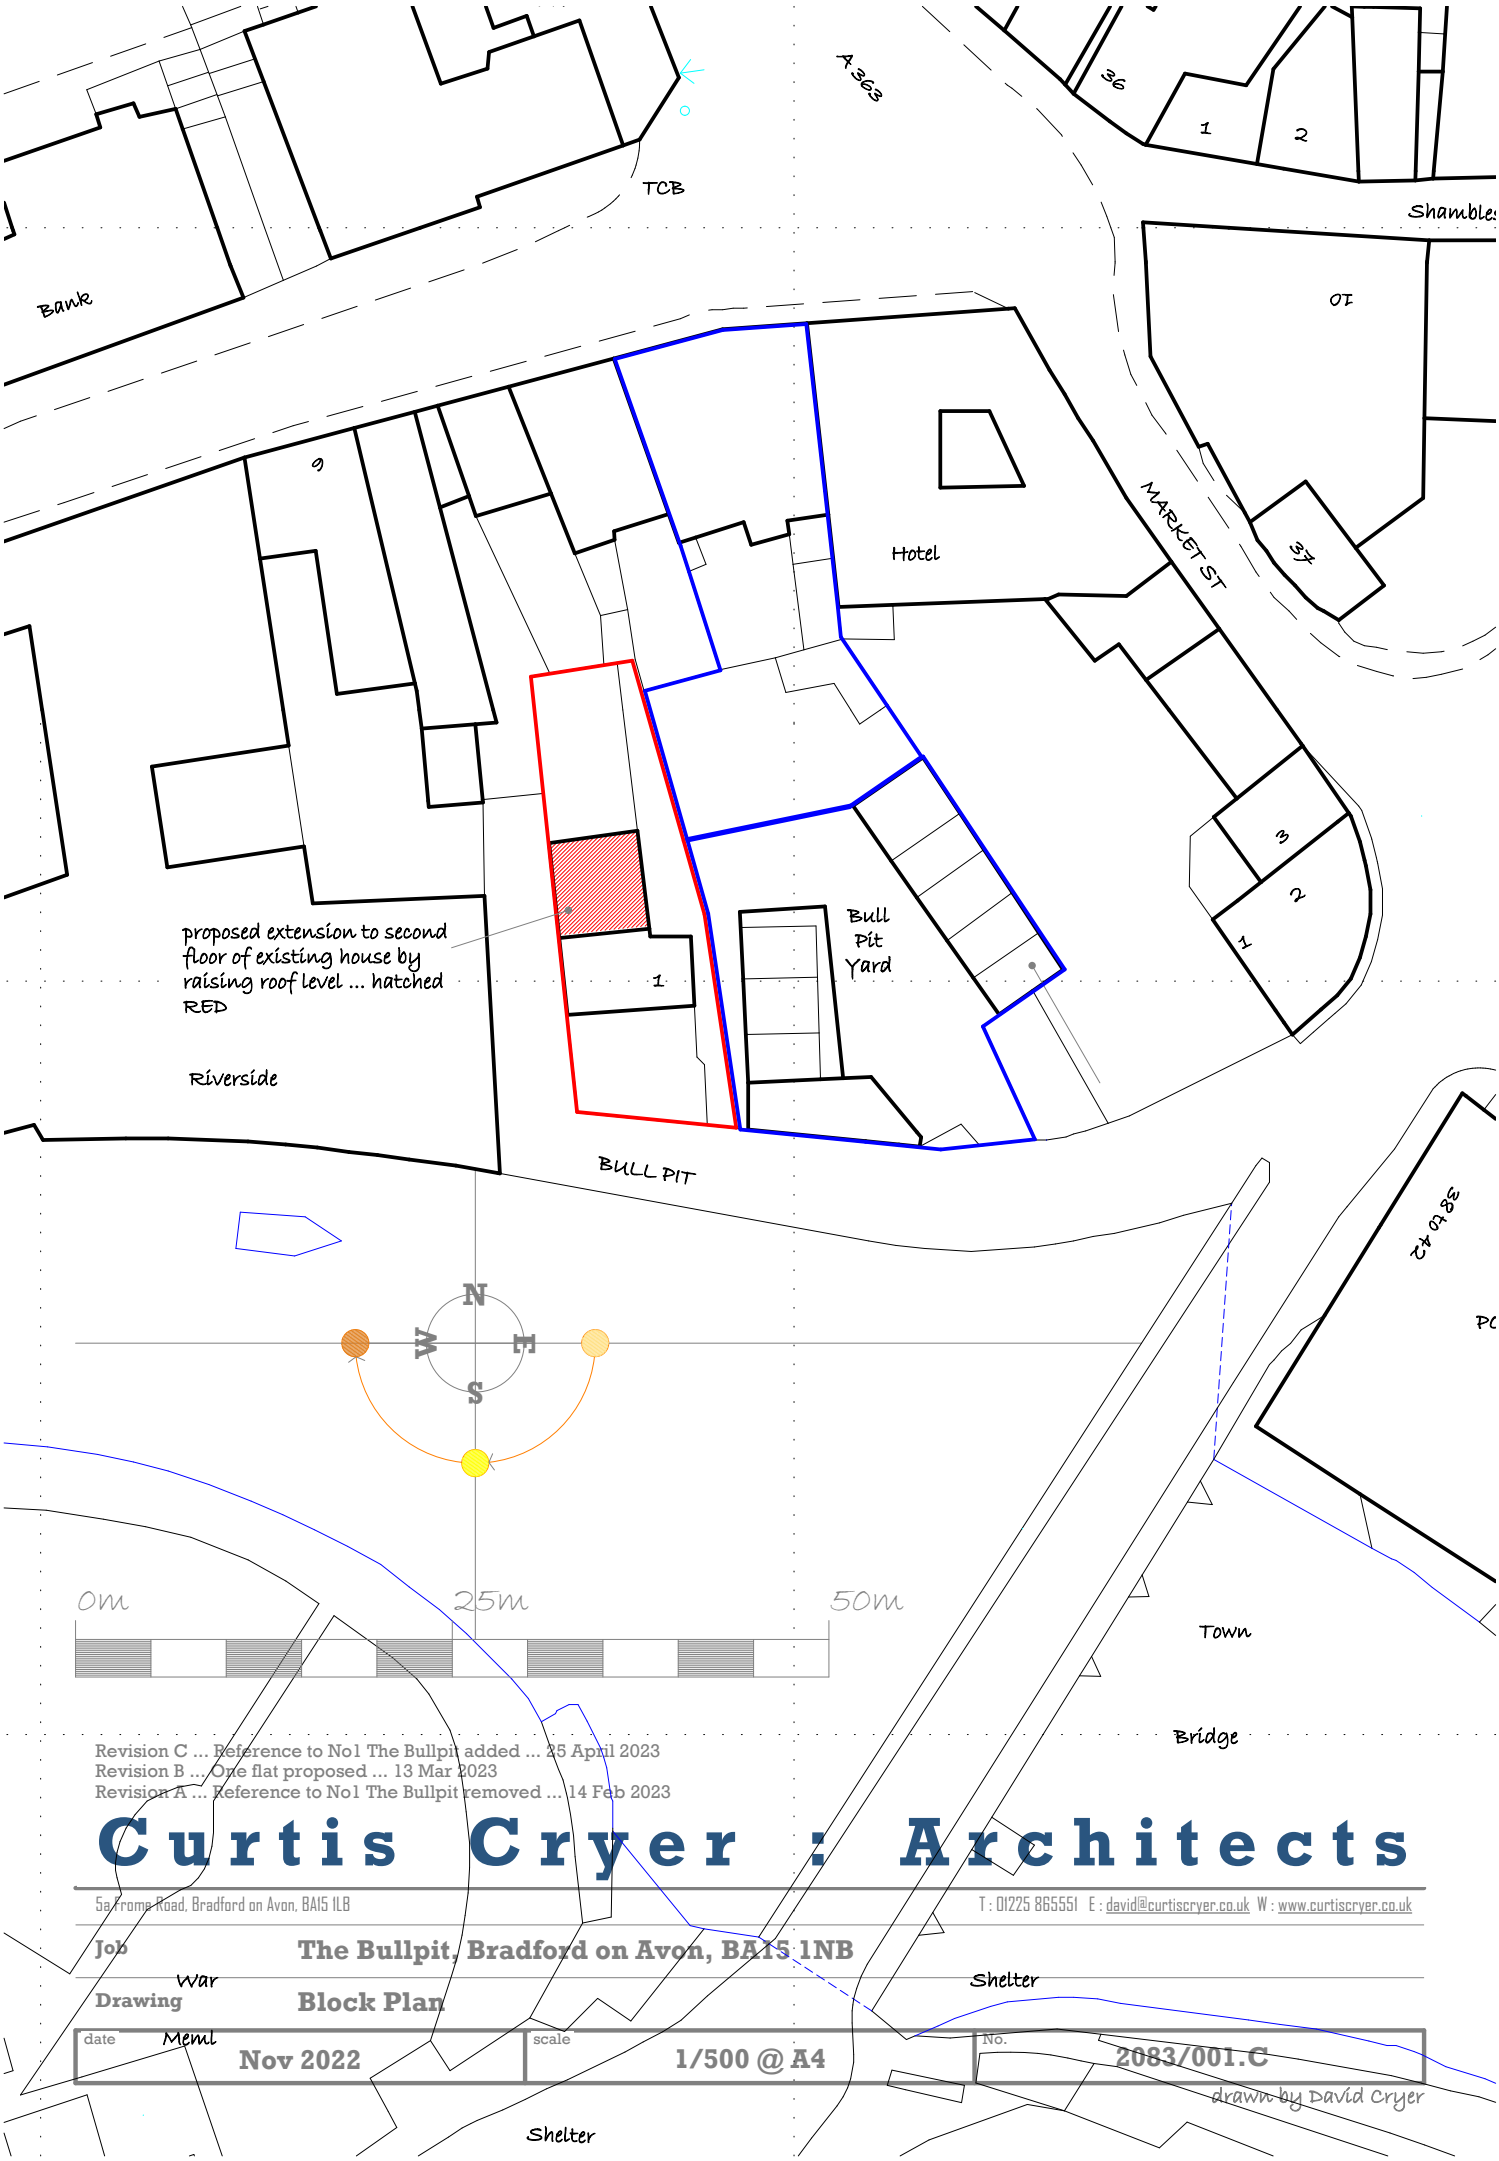


Revision C ... Reference to No1 The Bullpit added ... 25 April 2023
Revision B ... One flat proposed ... 13 Mar 2023
Revision A ... Reference to No1 The Bullpit removed ... 14 Feb 2023

Curtis Cryer : Architects

5a Frome Road, Bradford on Avon, BA15 1LB
T : 01225 865551 E : david@curtiscryer.co.uk W : www.curtiscryer.co.uk

Job: **The Bullpit, Bradford on Avon, BA15 1NB**

Drawing: **Block Plan**

date	scale	No.
Nov 2022	1/500 @ A4	2083/001.C

drawn by David Cryer