


EDG23 EXTERNAL DOOR
ELEVATION 1:10



SCALE 1:2

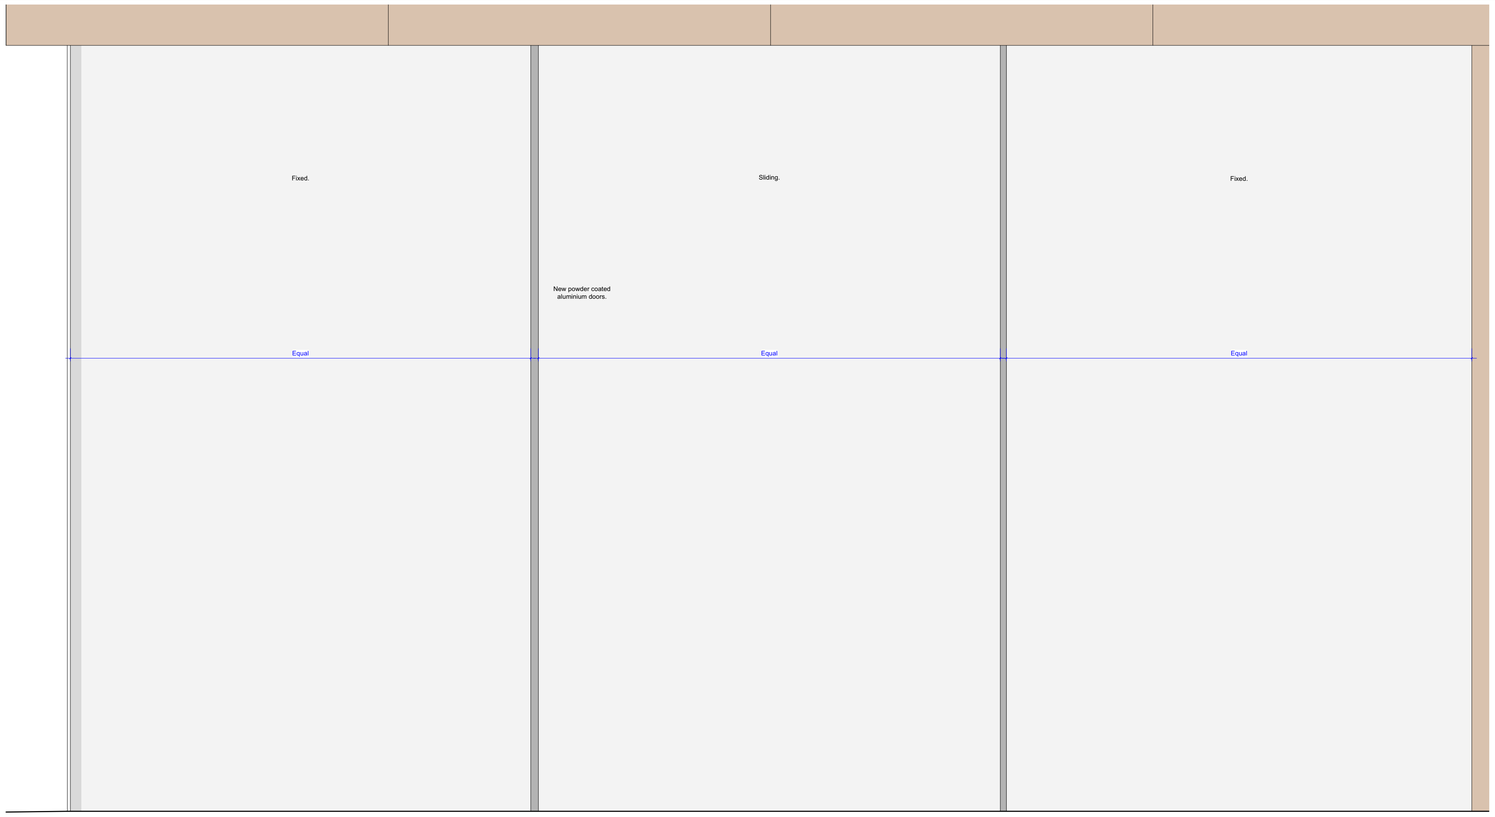


SCALE 1:10

PLANNING NOTES
-


DEMOLITION NOTES
-

CONSTRUCTION NOTES
-All dimensions must be checked on site and not scaled from this drawing

MAINTENANCE NOTES
-

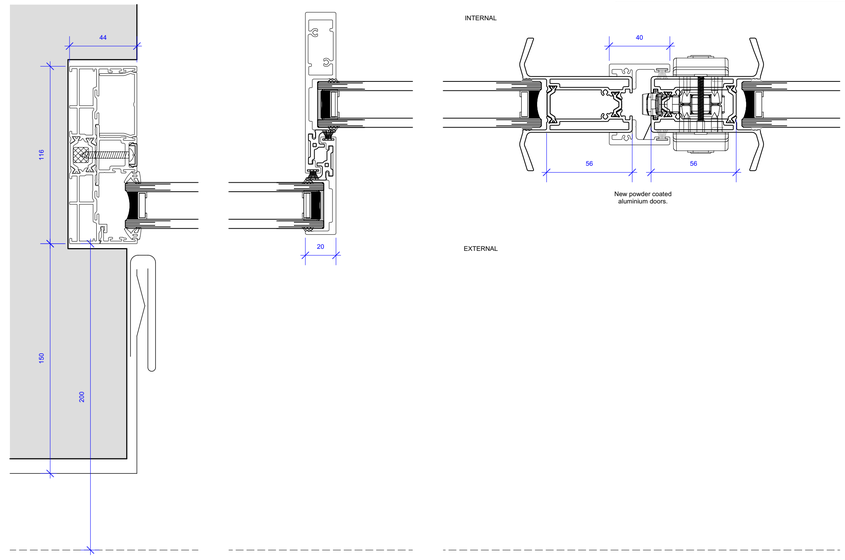

EDG23 & EDG24 EXTERNAL DOOR
HORIZONTAL SECTION 1:2

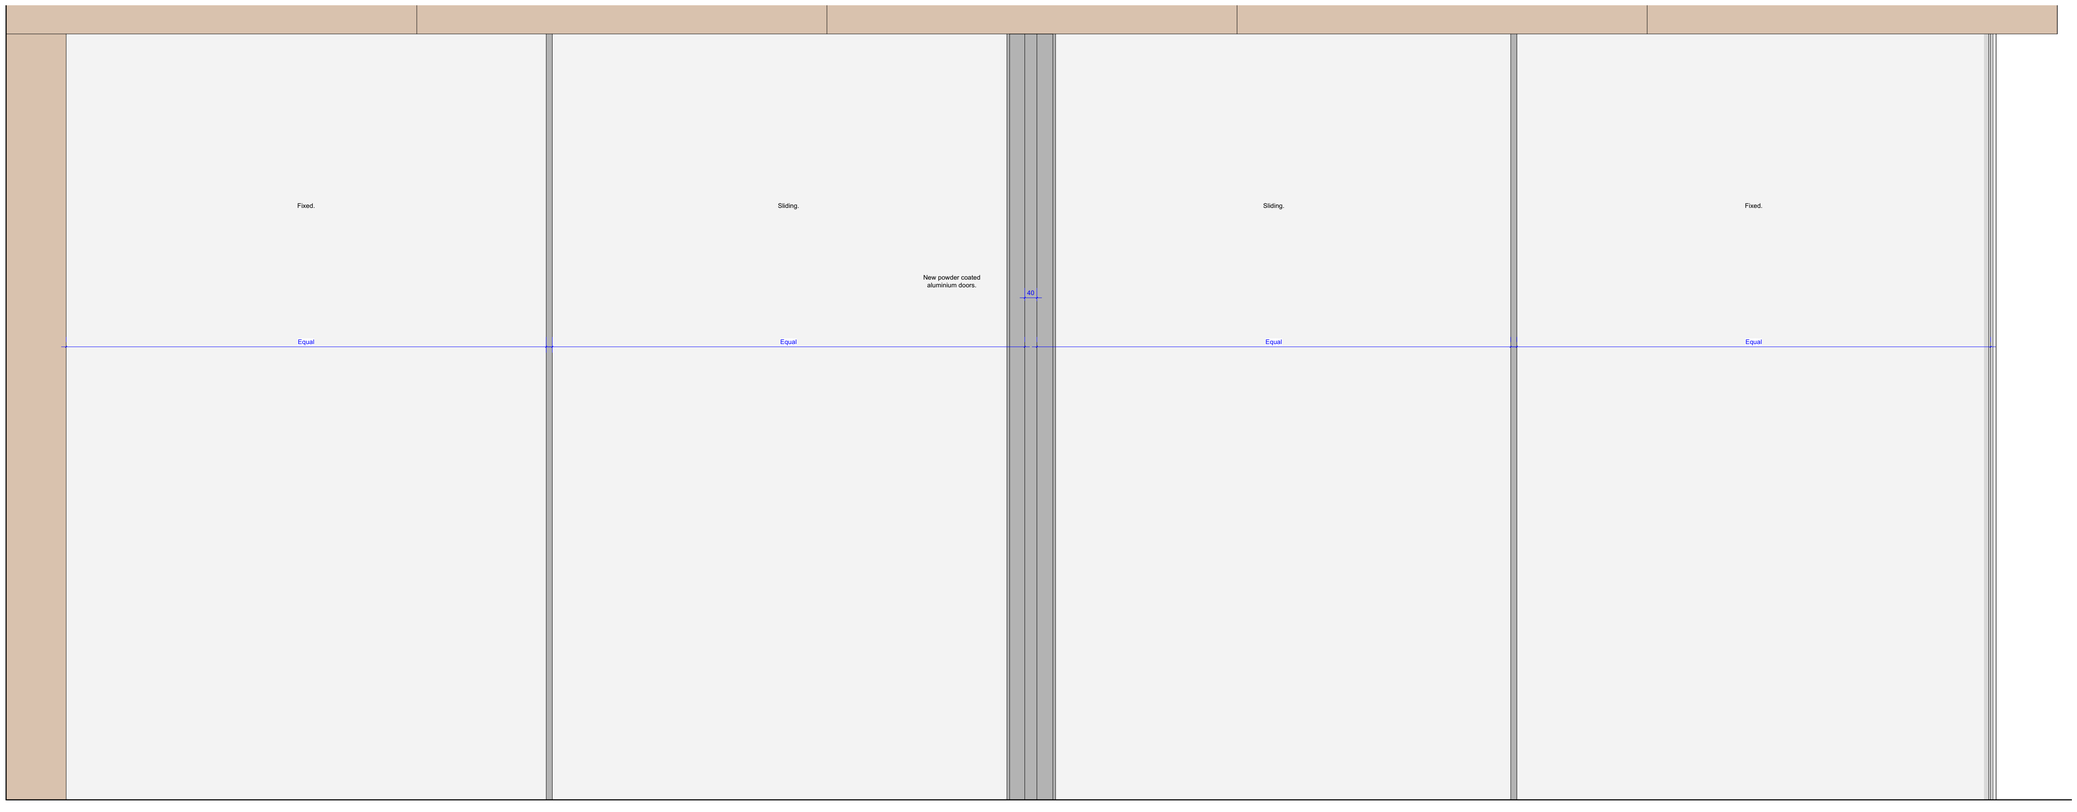

EDG24 EXTERNAL DOOR
ELEVATION 1:10

© Copyright

Revisions

VERITY & BEVERLEY
ARCHITECTS DESIGNERS
The Coach House I 4 The Chipping I Tetbury I Glos. I GL8 8ET
Telephone 01666 503516 I www.verity-beverley.co.uk

OGBOURNE MAIZEY MANOR
MARLBOROUGH

RELEASE OF CONDITIONS

EXTERNAL DOOR DETAILS
EDG23 AND EDG24

Scale: 1:10 / 1:2	22.1515/23
Date: 20/07/23	
Drawn: DR	Revision
Size: A1	