
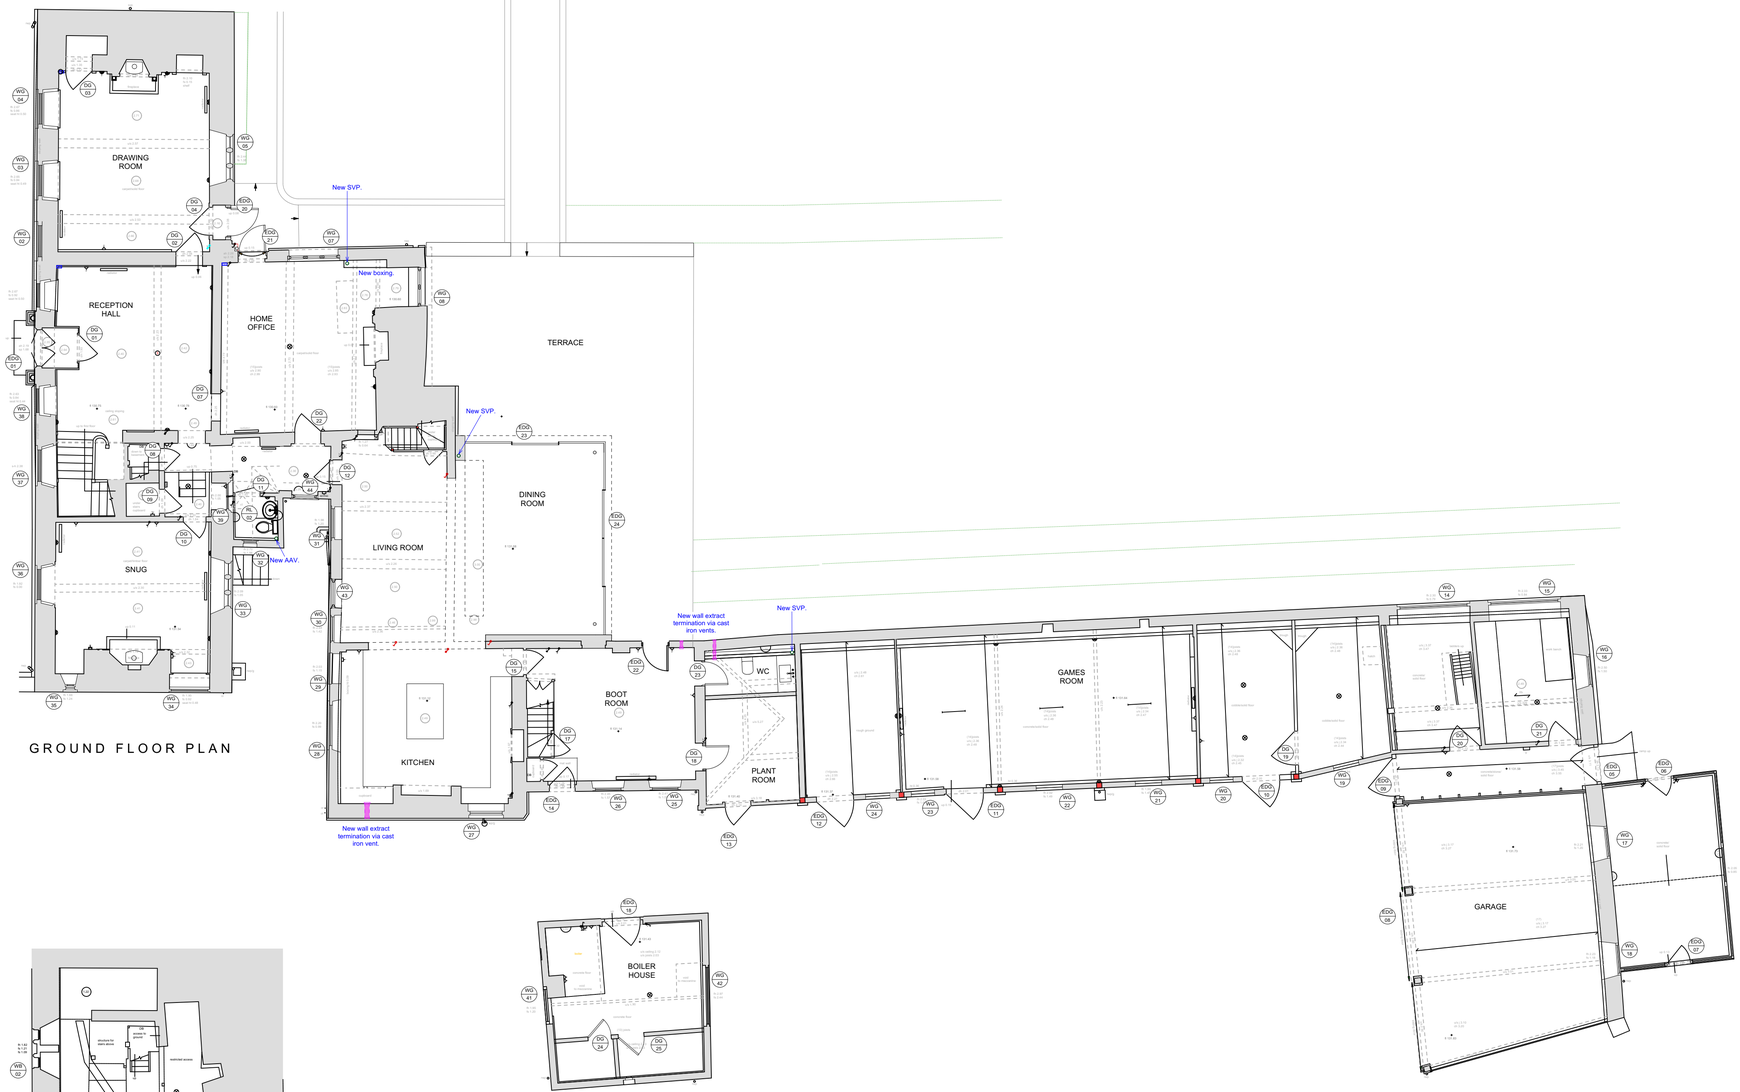


GROUND FLOOR PLAN

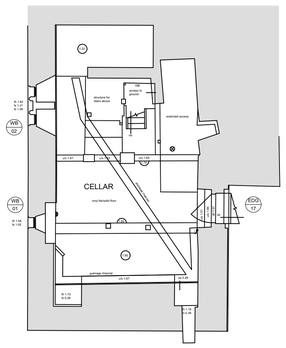

BASEMENT FLOOR PLAN

PLANNING NOTES
-

DEMOLITION NOTES
-

CONSTRUCTION NOTES
-All dimensions must be checked on site and not scaled from this drawing

MAINTENANCE NOTES
-

Revisions

N

0 1 2 3 4 5 6 7 8 9 10 M

SCALE MEASUREMENTS SHOWN IN METRES.
ACCURACY OF SCALE CAN ONLY BE ASSURED ON PROPERLY CALIBRATED MACHINERY

© Copyright

VERITY & BEVERLEY
ARCHITECTS DESIGNERS
The Coach House I 4 The Chipping I Tetbury I Glos. I GL8 8ET
Telephone 01666 503516 I www.verity-beverley.co.uk

OGBOURNE MAISEY MANOR
MARLBOROUGH

RELEASE OF CONDITIONS

EXTERNAL FLUES, SOIL VENT PIPES, BACKGROUND & MECHANICAL VENTILATION
GROUND & BASEMENT FLOOR PLAN
AS PROPOSED

Scale: 1:100	22.1515/16
Date: 04.09.23	Revision
Drawn: MAL/DR	
Size: A1	