

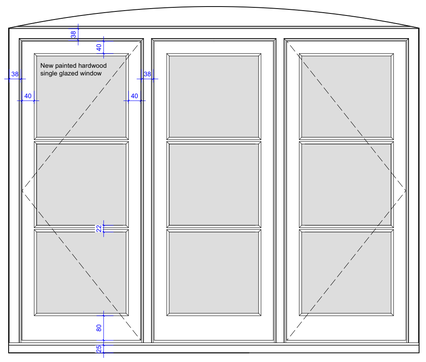



WG34 WINDOW
ELEVATION 1:10

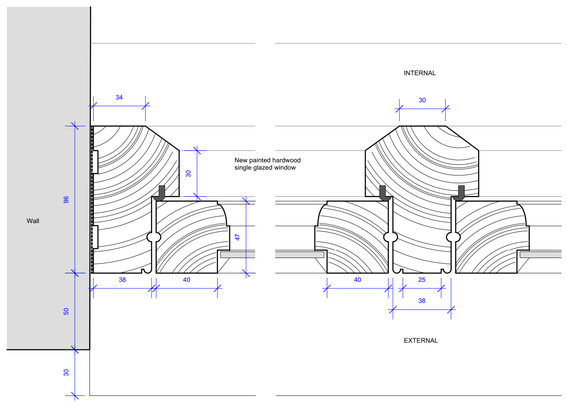

WG34 WINDOW
HORIZONTAL SECTION 1:2

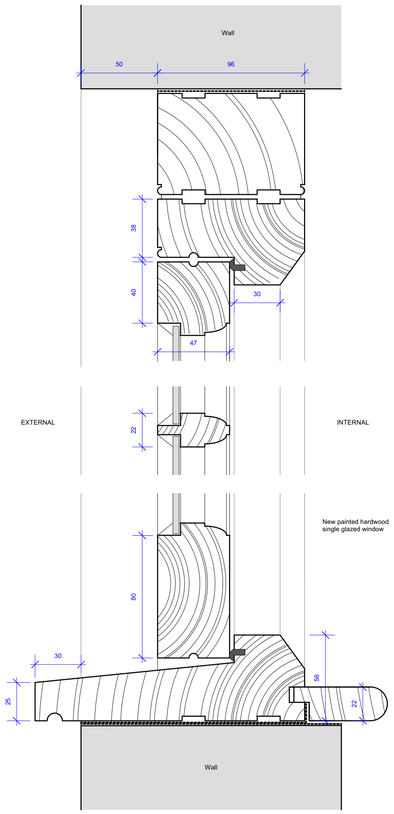


WG34 WINDOW
VERTICAL SECTION 1:2

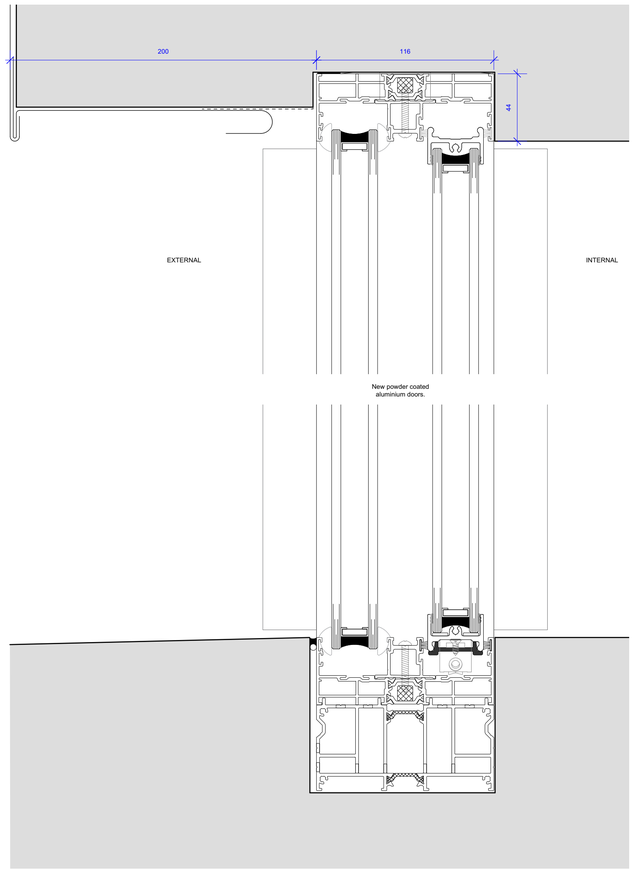

EDG23 & EDG24 EXTERNAL DOOR
VERTICAL SECTION 1:2

WG44 FIXED WINDOW
ELEVATION 1:10

WG44 WINDOW
VERTICAL SECTION 1:2

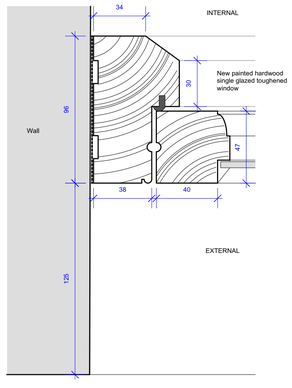

WG44 WINDOW
HORIZONTAL SECTION 1:2

JOINERY NOTES:

Generally:
- Drawings to be read in conjunction with V&B drawings.
- Dimensions to be taken from site.
- Joiner to provide full set of detailed joiner drawings for Contract Administrator approval prior to manufacture.
- All painted timber to be hardwood.
- Draught strip colour TBA.
- Ironmongery TBA.

Decoration:
- All exposed edges to be sanded to a smooth finish prior to decoration.
- All painted timber to arrive on site with primer and pre-finished with final top coat.
- Colour TBA.

Masonry:
- Lime mortar sample to be approved.
- Stone sill sample to be approved.

0 50 100 150 200 250mm

SCALE 1 : 2

0 100 200 400 600 800 1000mm

SCALE 1 : 10

PLANNING NOTES
-

DEMOLITION NOTES
-

CONSTRUCTION NOTES
-All dimensions must be checked on site and not scaled from this drawing

MAINTENANCE NOTES
-

Revisions

VERITY & BEVERLEY
ARCHITECTS DESIGNERS
The Coach House I 4 The Chipping I Tetbury I Glos. I GL8 8ET
Telephone 01666 503516 I www.verity-beverley.co.uk

OGBOURNE MAIZEY MANOR
MARLBOROUGH

RELEASE OF CONDITIONS

WINDOW JOINERY DETAILS
WG34 AND WG44

DOOR EDG23 & EDG24 SECTION DETAIL

Scale: 1:10 / 1:2	22.1515/21
Date: 20/07/23	
Drawn: DJL	Revision
Size: A1	

© Copyright