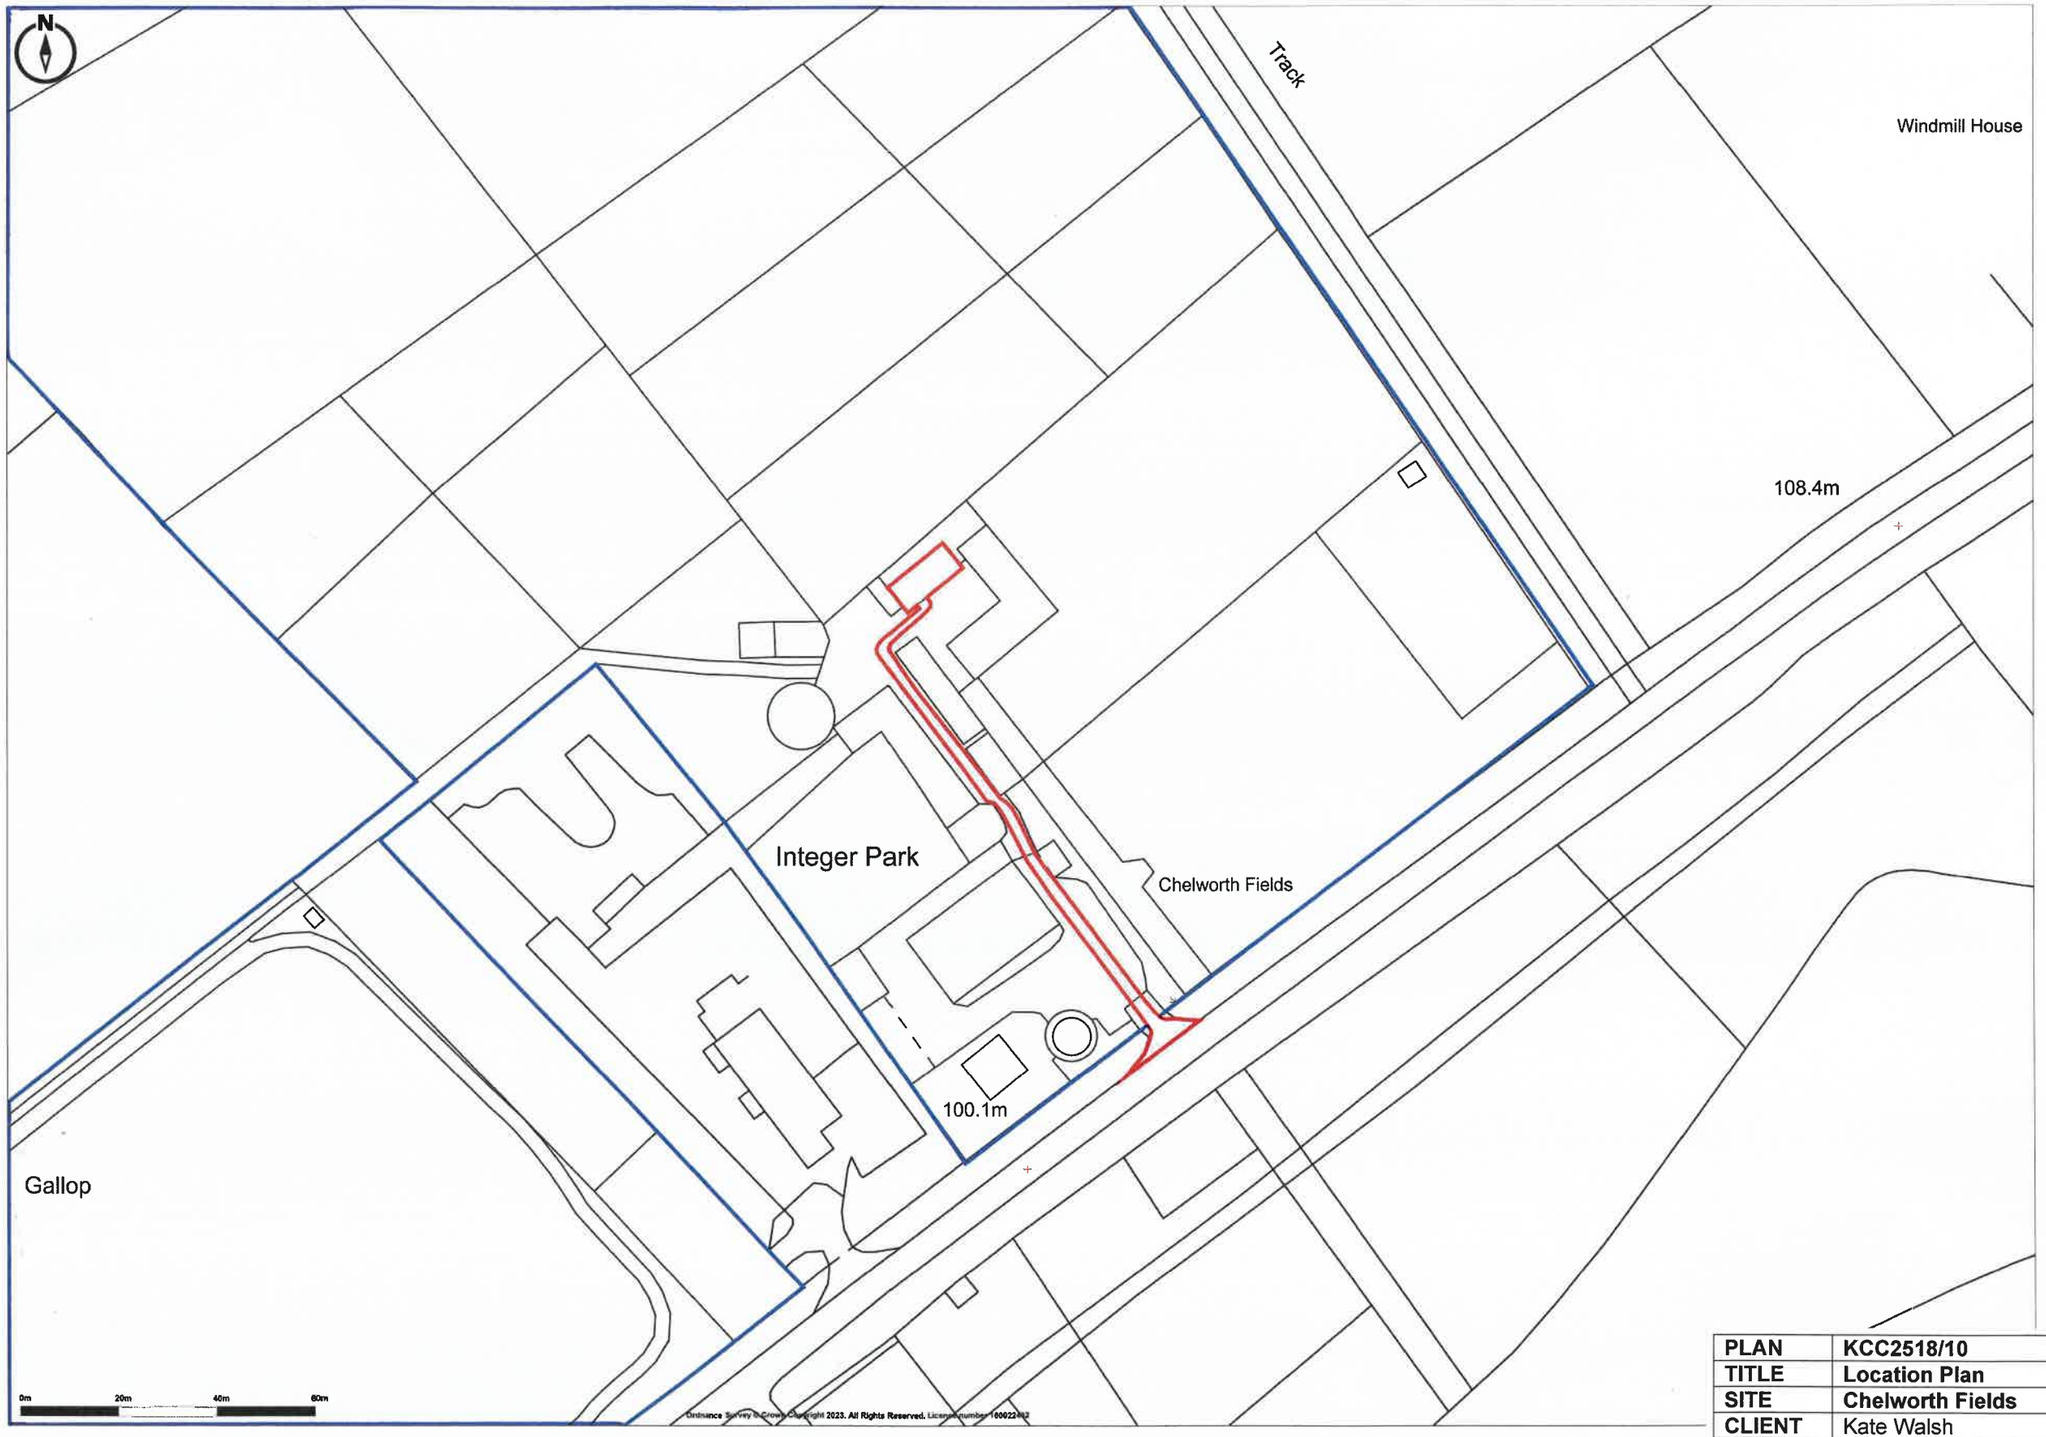


Promap
LANDMARK INFORMATION

Ordnance Survey © Crown Copyright 2023. All Rights Reserved.
Licence number 100022432
Plotted Scale - **1:1250**. Paper Size - **A3**

PLAN	**KCC2518/10**		
TITLE	**Location Plan**		
SITE	**Chelworth Fields**		
CLIENT	Kate Walsh		
NUMBER	KCC2518/10 09/23ec		
DATE	September 2023	**SCALE**	1:1250 at A3

KERNON COUNTRYSIDE CONSULTANTS LTD
Greenacres Barn, Stoke Common Lane, Purton Stoke, Swindon SN5 4LL Tel 01793 771333 Email: info@kernon.co.uk
This plan is reproduced from the Ordnance Survey under copyright licence 100015226