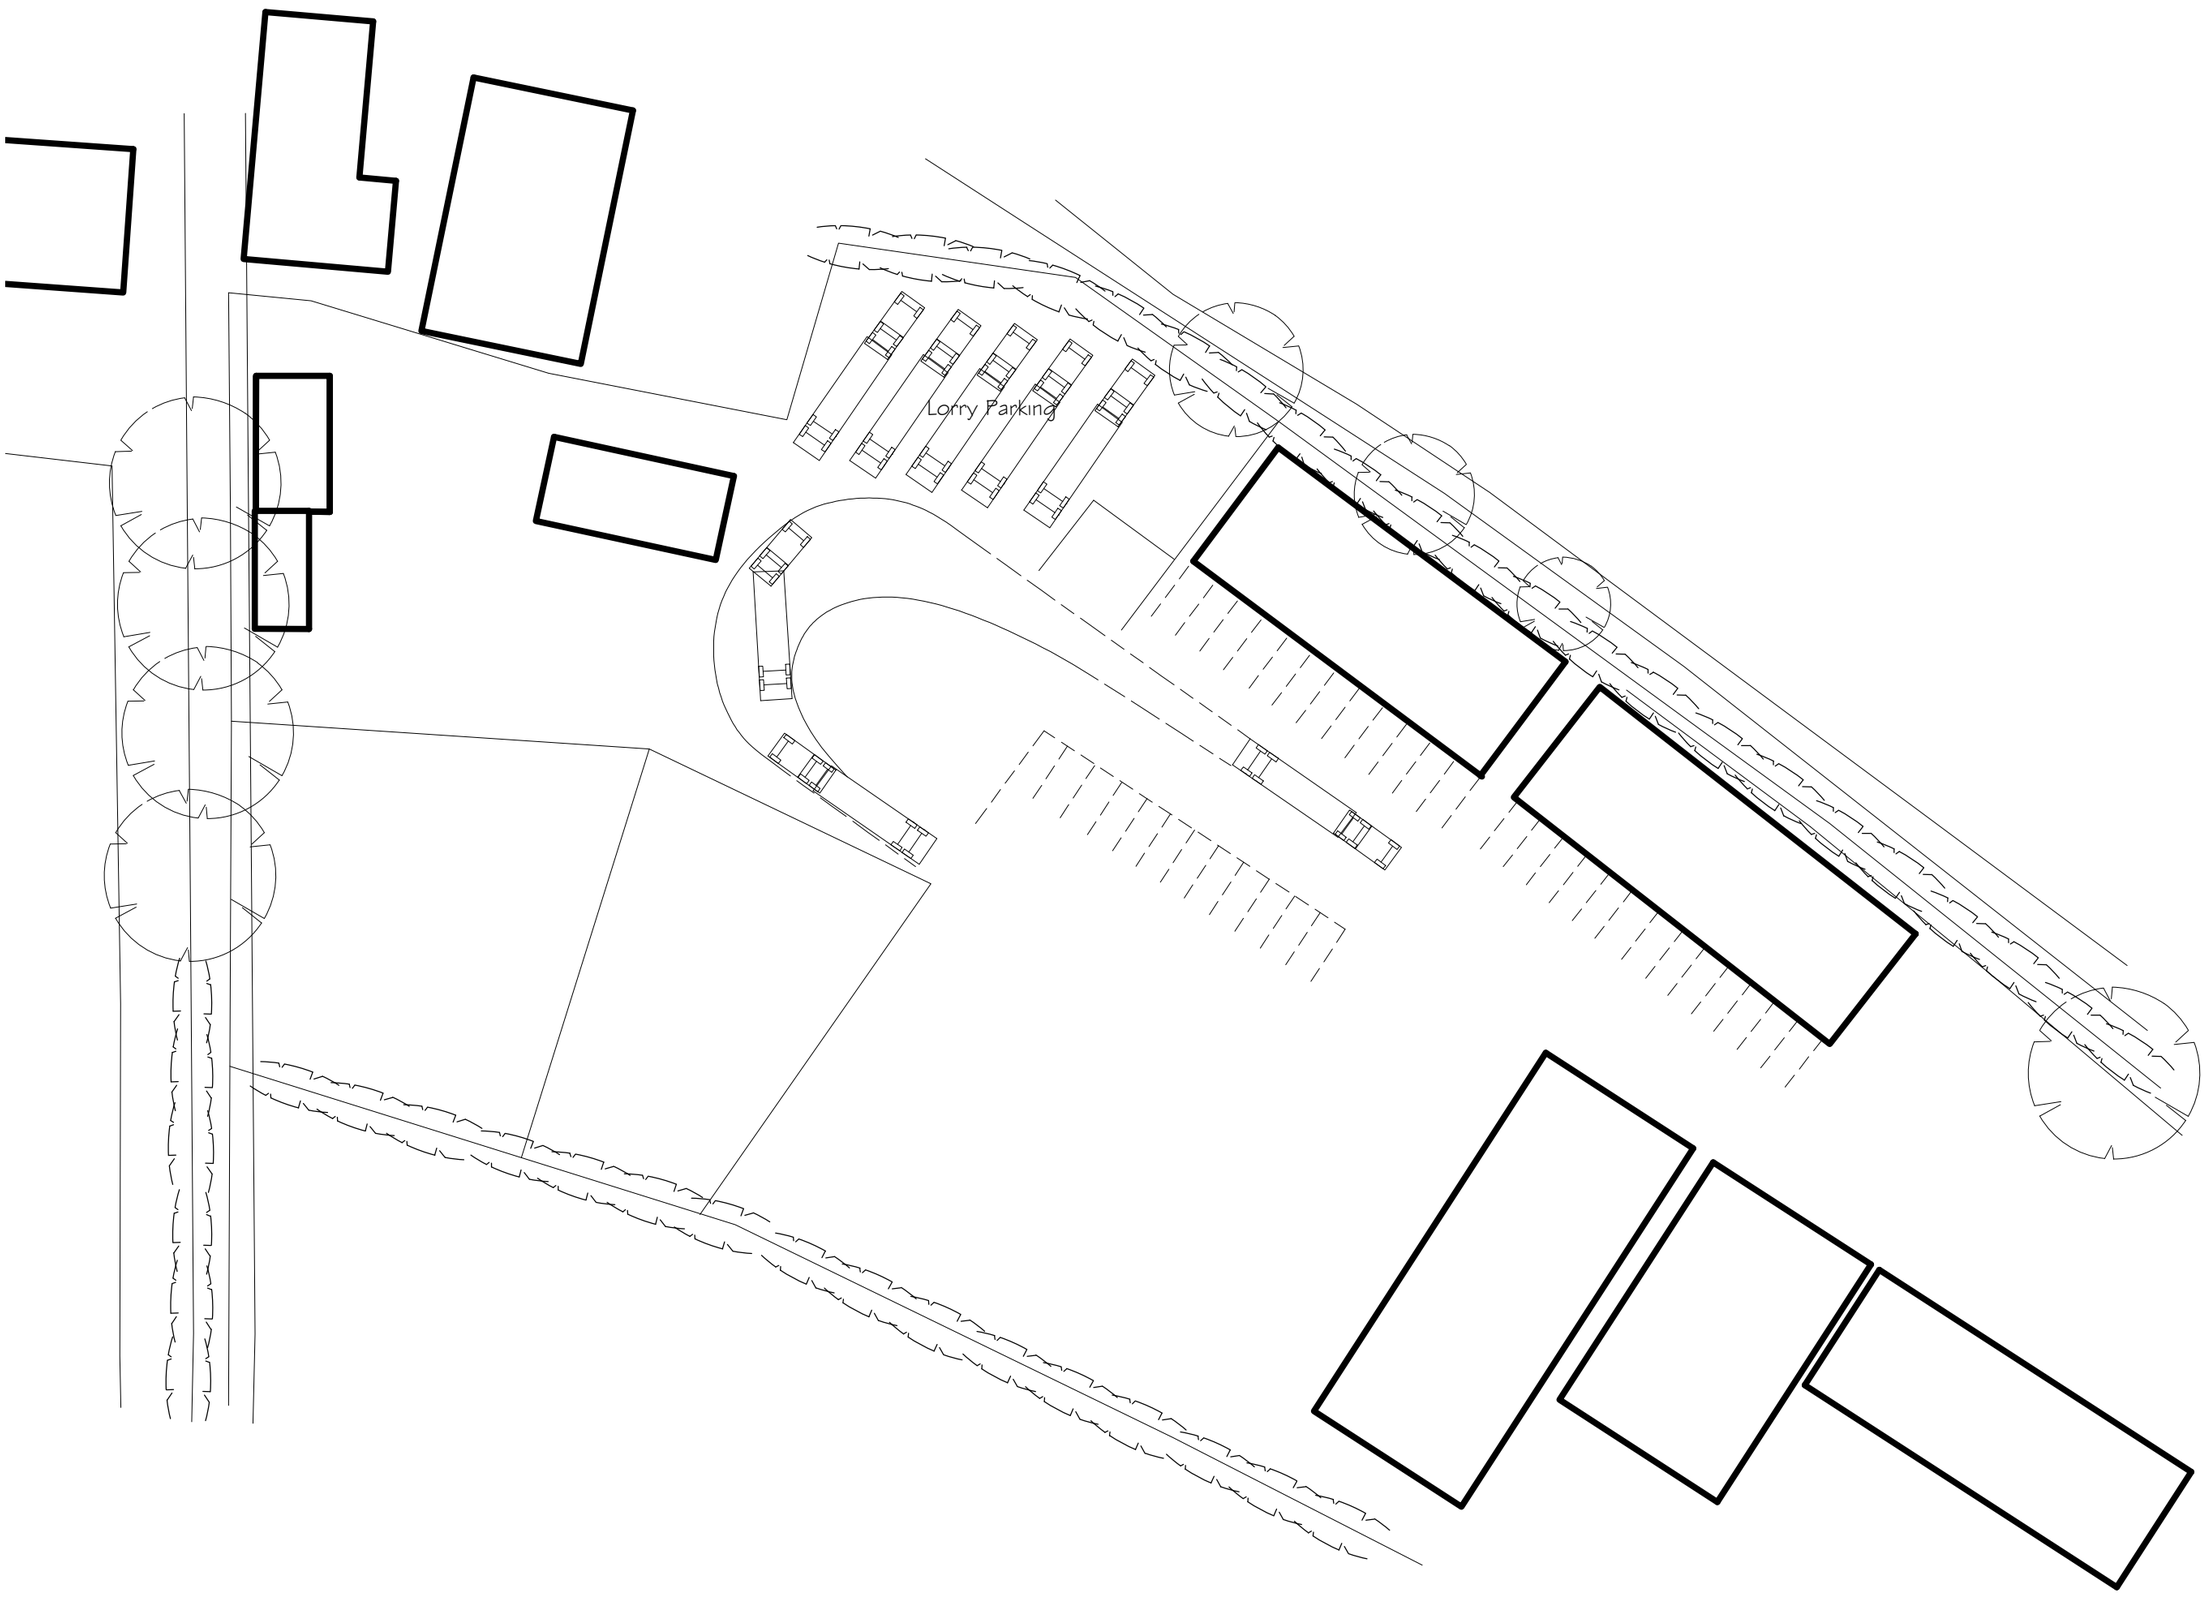

SITE PLAN 1:500

0 10 20
Metres

Rev Date Notes

lpc
TOWN AND COUNTRY PLANNING DEVELOPMENT CONSULTANTS

LPC (TRULL) LTD.,
TRULL, TETBURY, GLOUCESTERSHIRE GL8 8SQ
Tel: 01285 841433 email: admin@lpctrull.com

Client
Mr L Marchington

Project
Oaklands Industrial Park, Braydon

Drawing
SITE PLAN - EXISTING

Date: July 2023 Scale: 1:500 @ A3

Drawing Number
LPC 1031 EX 101