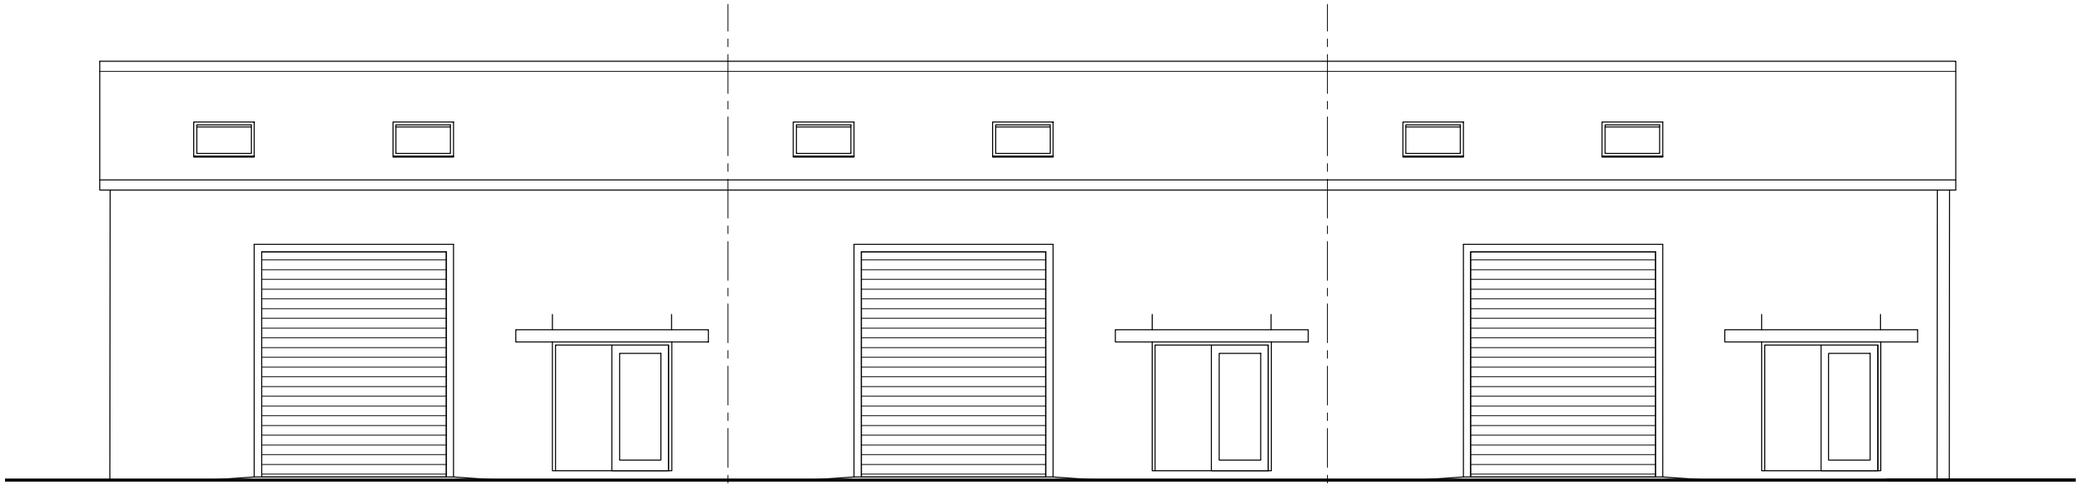

NORTH EAST ELEVATION

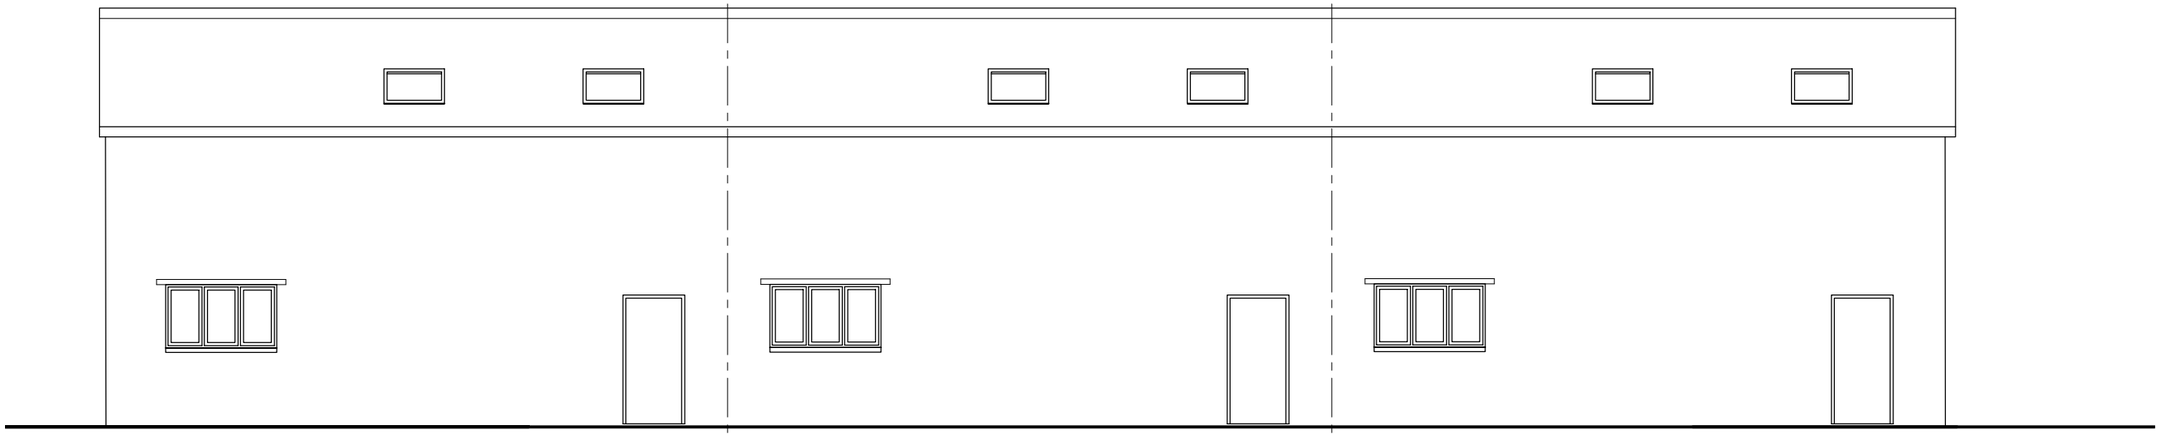

SOUTH WEST ELEVATION

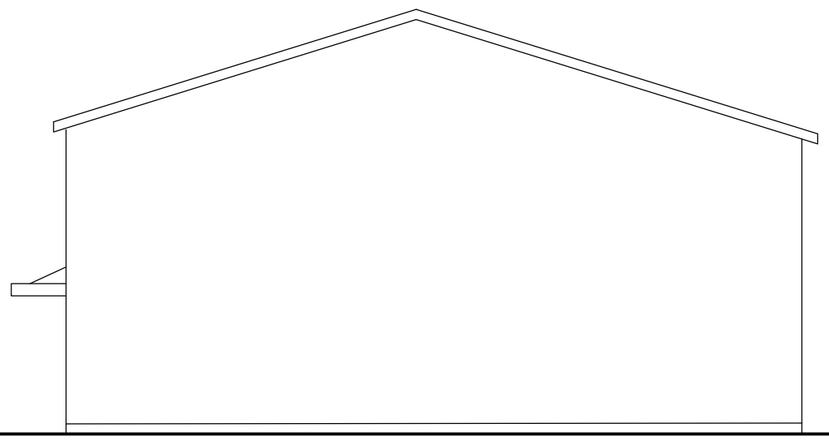

NORTH WEST ELEVATION

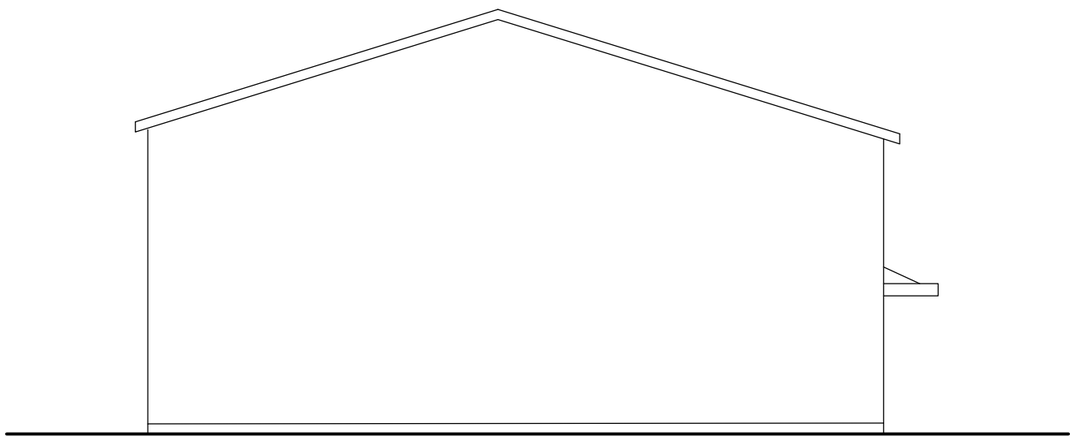

SOUTH EAST ELEVATION

0 2 4

Metres

Rev Date Notes

lpc

TOWN AND COUNTRY PLANNING DEVELOPMENT CONSULTANTS

LPC (TRULL) LTD.,
TRULL, TETBURY, GLOUCESTERSHIRE GL8 8SQ
Tel: 01285 841433 email: admin@lpctrull.com

Client
Mr L Marchington

Project
Oaklands Industrial Park, Braydon

Drawing
BLOCK A ELEVATIONS

Date: August 2023 Scale: 1:100 @ A3

Drawing Number
LPC 1031 PR 103