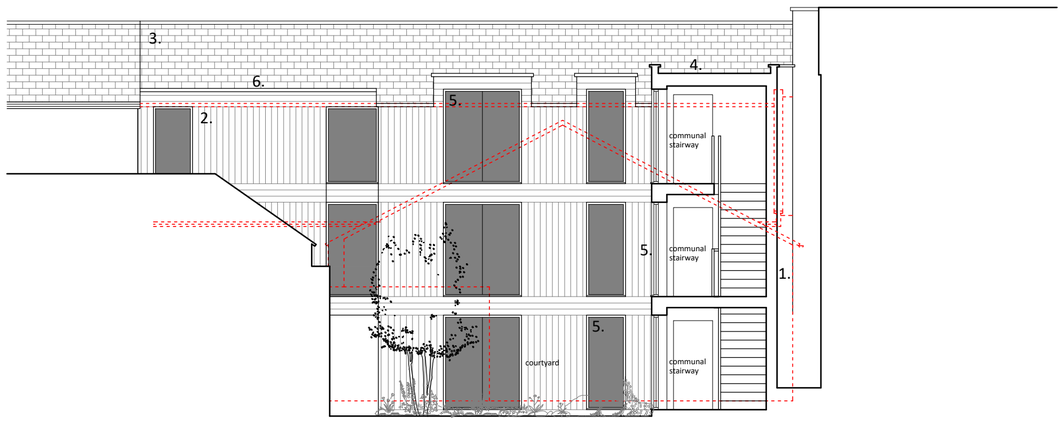

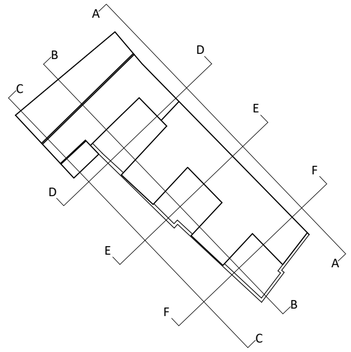

SECTION DD - scale 1:100

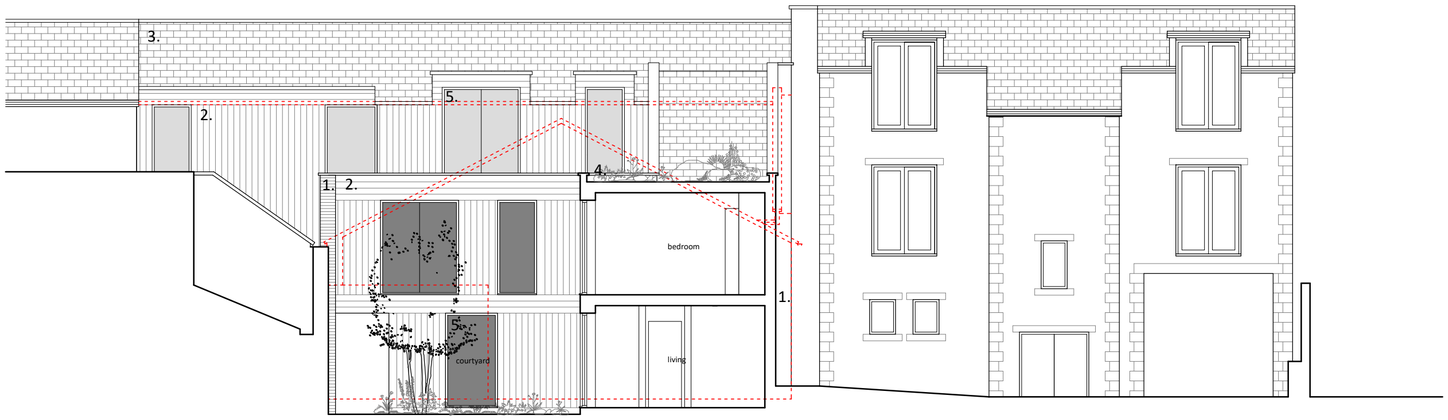

SECTION EE - scale 1:100

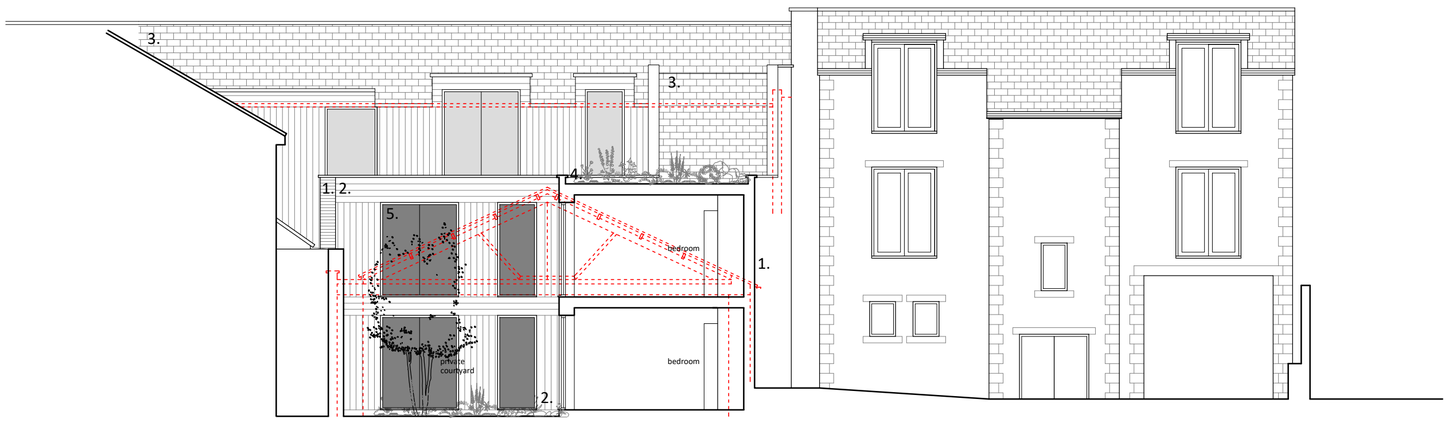

SECTION FF - scale 1:100

MATERIAL SCHEDULE

WALLS

1. Buff multi stock brick (Weinerberger Marziale) - see elevations for brick bonding pattern.
2. vertical nad horizontal pre-stained grey larch cladding

ROOF

3. Clay double romans tiles
4. Grey membrane with sedum roof

WINDOWS & DOORS

5. Mid grey frames

RAINWATER GOODS

6. Grey to match windows and doors

1:100 0 0.5 1.0 1.5 2.0 2.5

ISSUED FOR PLANNING

CLIENT	Shane Marshall
PROJECT	5 Duke Street, Trowbridge
DRWG TITLE	Elevations / Sections DD, EE, FF
DRWG NO	A17 23 33 P07
DRAWN	NB
SCALE	1:100 @ A2
DATE	23.09.23
CHK'D	NB

atelier 17 ltd
Atelier 17 Ltd, 28 Southleigh, Bradford On Avon, BA15 2EQ
nigel.a.w.bedford@gmail.com W www.atelier17.co.uk T (01225) 862900

This drawing is copyright. Only figured dimensions to be used.
Contractors to check all dimensions before proceeding
DO NOT SCALE

Proposed Drawings - Dukes Street, Trowbridge