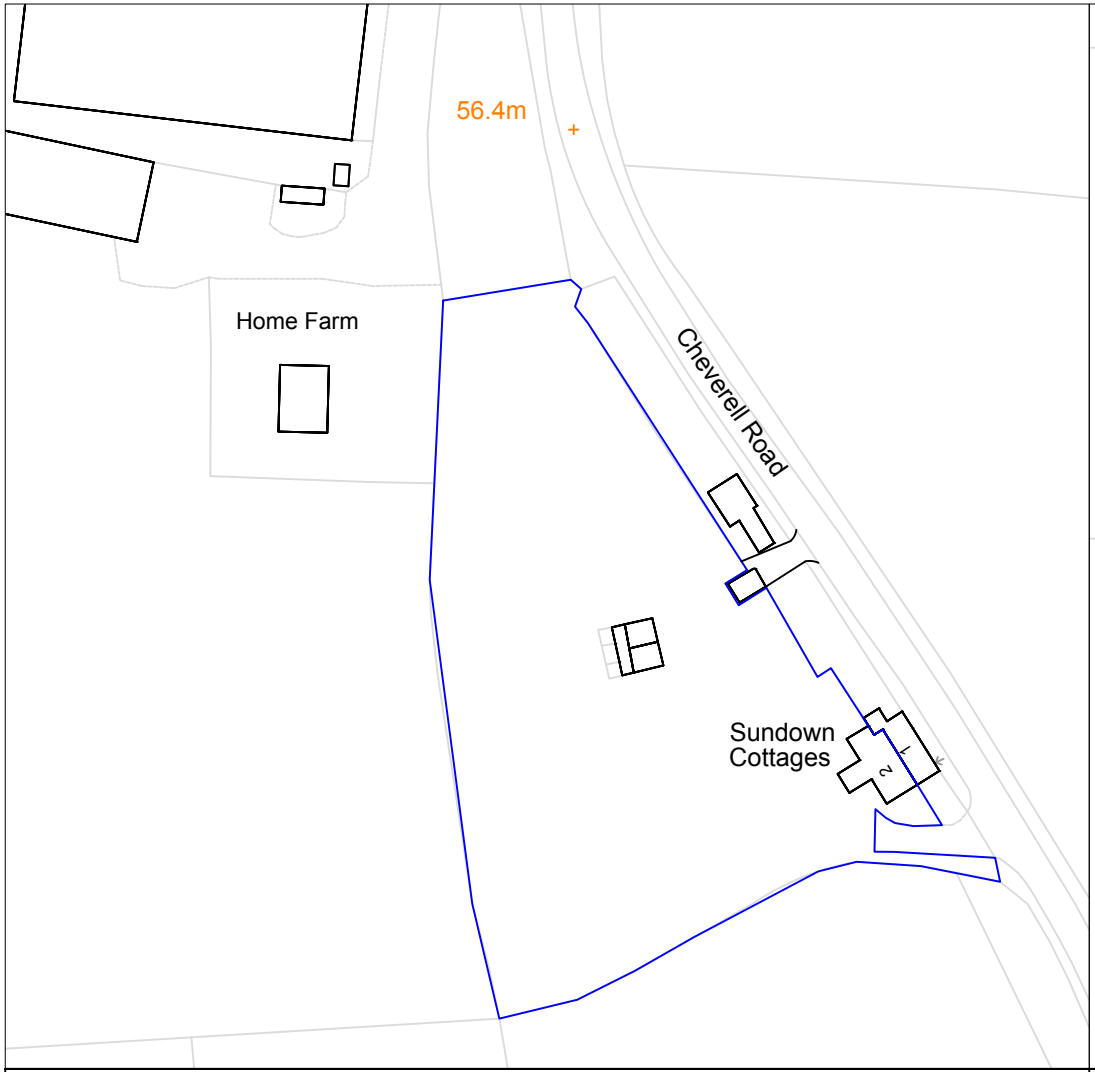

LOCATION PLAN EXISTING AT SCALE 1:1250

1:1250

25m 0 25m 50m

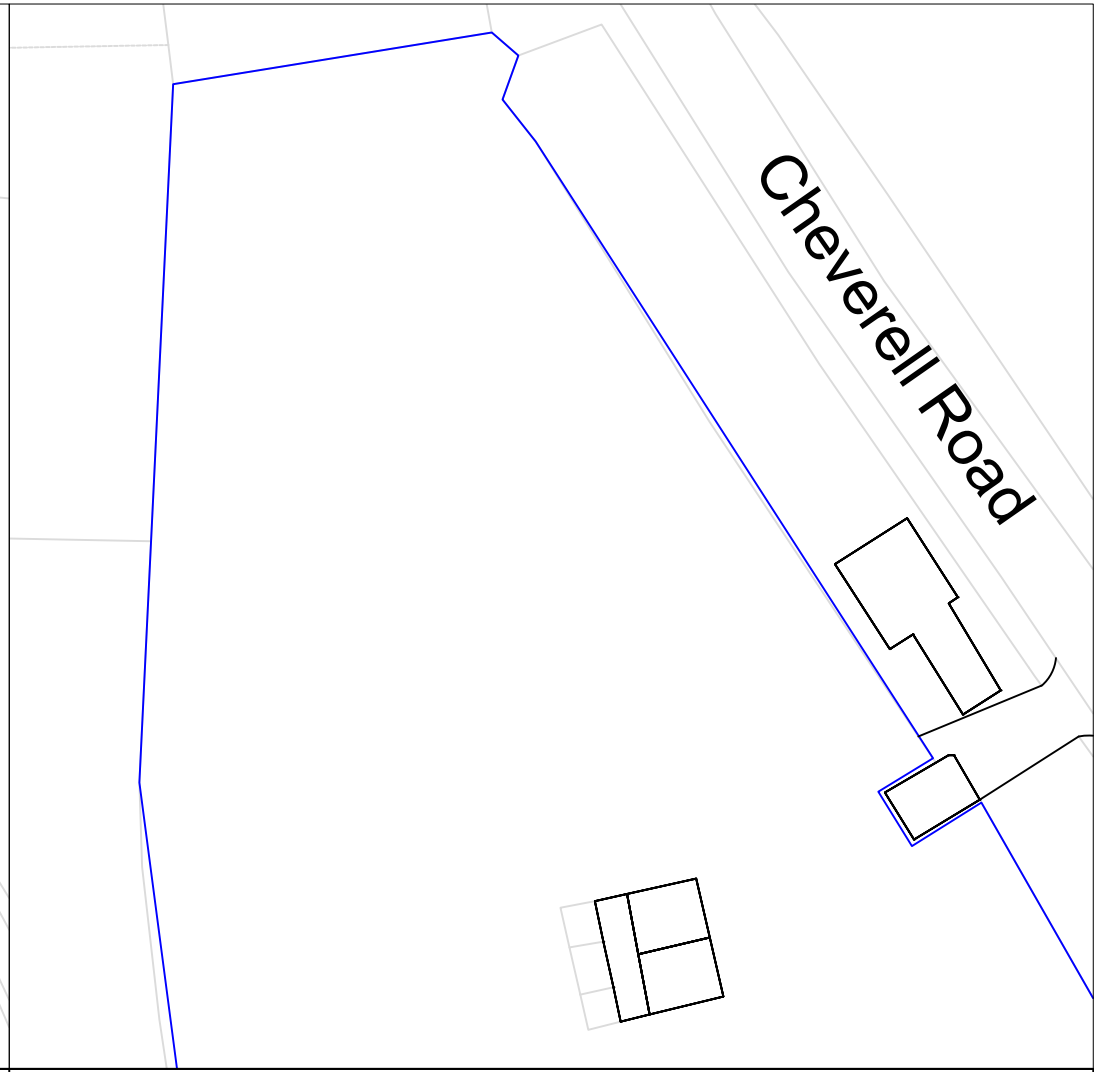

SITE PLAN EXISTING AT SCALE 1:500

1:500

10m 0 10m 20m

D.MORRIS DESIGN

D.Morris Design.

t: +44(0)7552 777057
e: info@dmorrisdesign.com
www.dmorrisdesign.com

Kemp House
160 City Road
London
EC1V 2NX

Retail Design | Residential Design
Commercial Design | CAD Drafting

N

BUILDING LEGEND

LAND OWNED BY APPLICANT

ALL DIMENSIONS IN MM. MEASUREMENTS MUST BE CHECKED ON SITE PRIOR TO COMMENCING WORKS AND ANY DISCREPANCIES BROUGHT TO THE ATTENTION OF THE DESIGNER. DO NOT SCALE OFF THE DRAWING. ALL DRAWINGS ARE SUBJECT TO COPYRIGHT AND SHOULD NOT BE ALTERED OR REPRODUCED WITHOUT PRIOR CONSENT FROM D.MORRIS DESIGN LTD.

© Crown copyright and database rights 2023 Ordnance Survey 0100031673

PROJECT TITLE
SUNDOWN COTTAGES

DRAWING NAME
LOCATION & SITE PLAN EXISTING

CLIENT
PRESSLEY

Scale
AS SHOWN

Page Size	Job #.	Drawn by	Approved	INFORMATION
A4	1173	AS	DM	OUTLINE

Drawing Number	Rev	Date
100	01	25/07/2023