Floor Plan

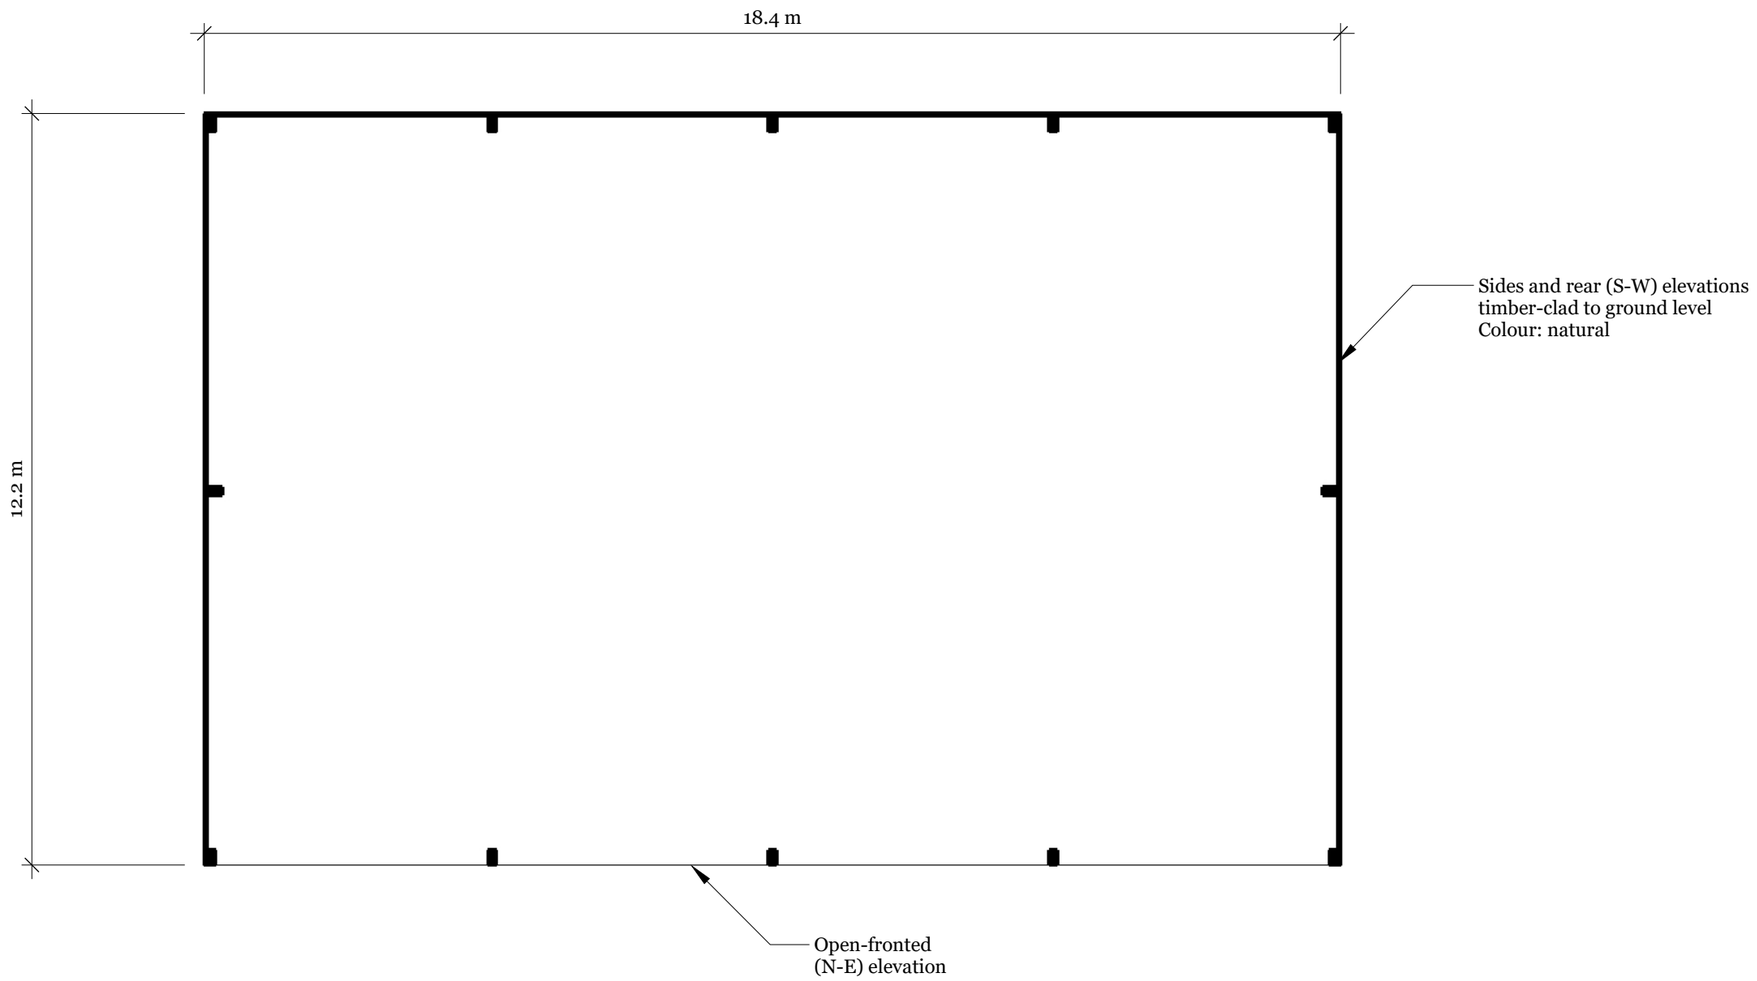



0 5

Scale (m)

Symonds &Sampson ESTABLISHED 1858

Site Address: Great Thornham Farm
Seend
SN12 6PN

Client: C Hawkins

Hay Barn Project

Proposed FloorPlan

Drawn Date: 12/10/2023

Drawn by: DF

Scale 1:100 on A3 Paper

REVISIONS

	MM/DD/YY	REMARKS
1	__/__/__	...
2	__/__/__	...
3	__/__/__	...
4	__/__/__	...
5	__/__/__	...

The information contained in this drawing is the sole property of Symonds & Sampson LLP. Any reproduction in part or as a whole without the written permission of Symonds & Sampson LLP is strictly prohibited