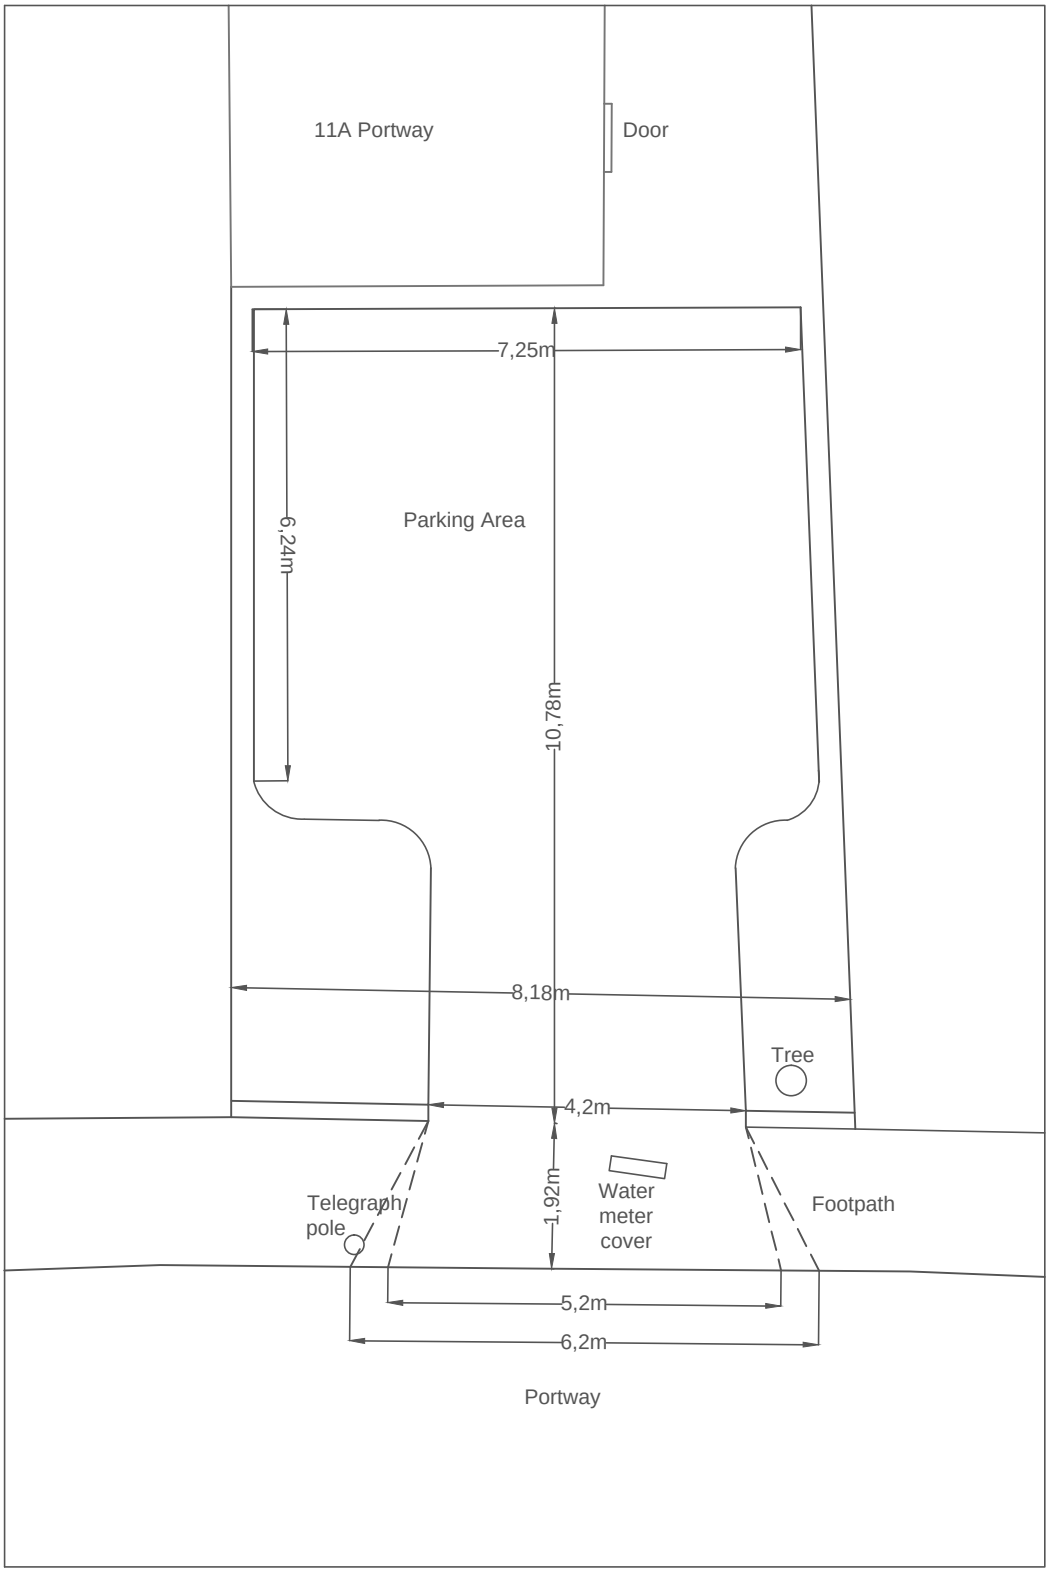

0 1 2 3 4 5 6 7 8 9 10

Scale Metres 1:100

unsted design

Unsted Design Ltd,
16 Hazel Close, Chandlers Ford,
Eastleigh, SO53 5RF.
Company Registration
Number 8013235

Client: MR J FINNEGAN
Property Address: 11 PORTWAY
WARMINSTER
BA12 8QG

Revisions:

Drawing Contents: SITE PLAN
Purpose: DROPPED KERB APPLICATION
Scale: 1:100
Date: 6th September 2023 *Drawn by:* MKU

Drawing Number	Client	Type	Job No	Sheet size
001	FINNEGAN	DK	1531	A4