PROPOSED SITE PLAN

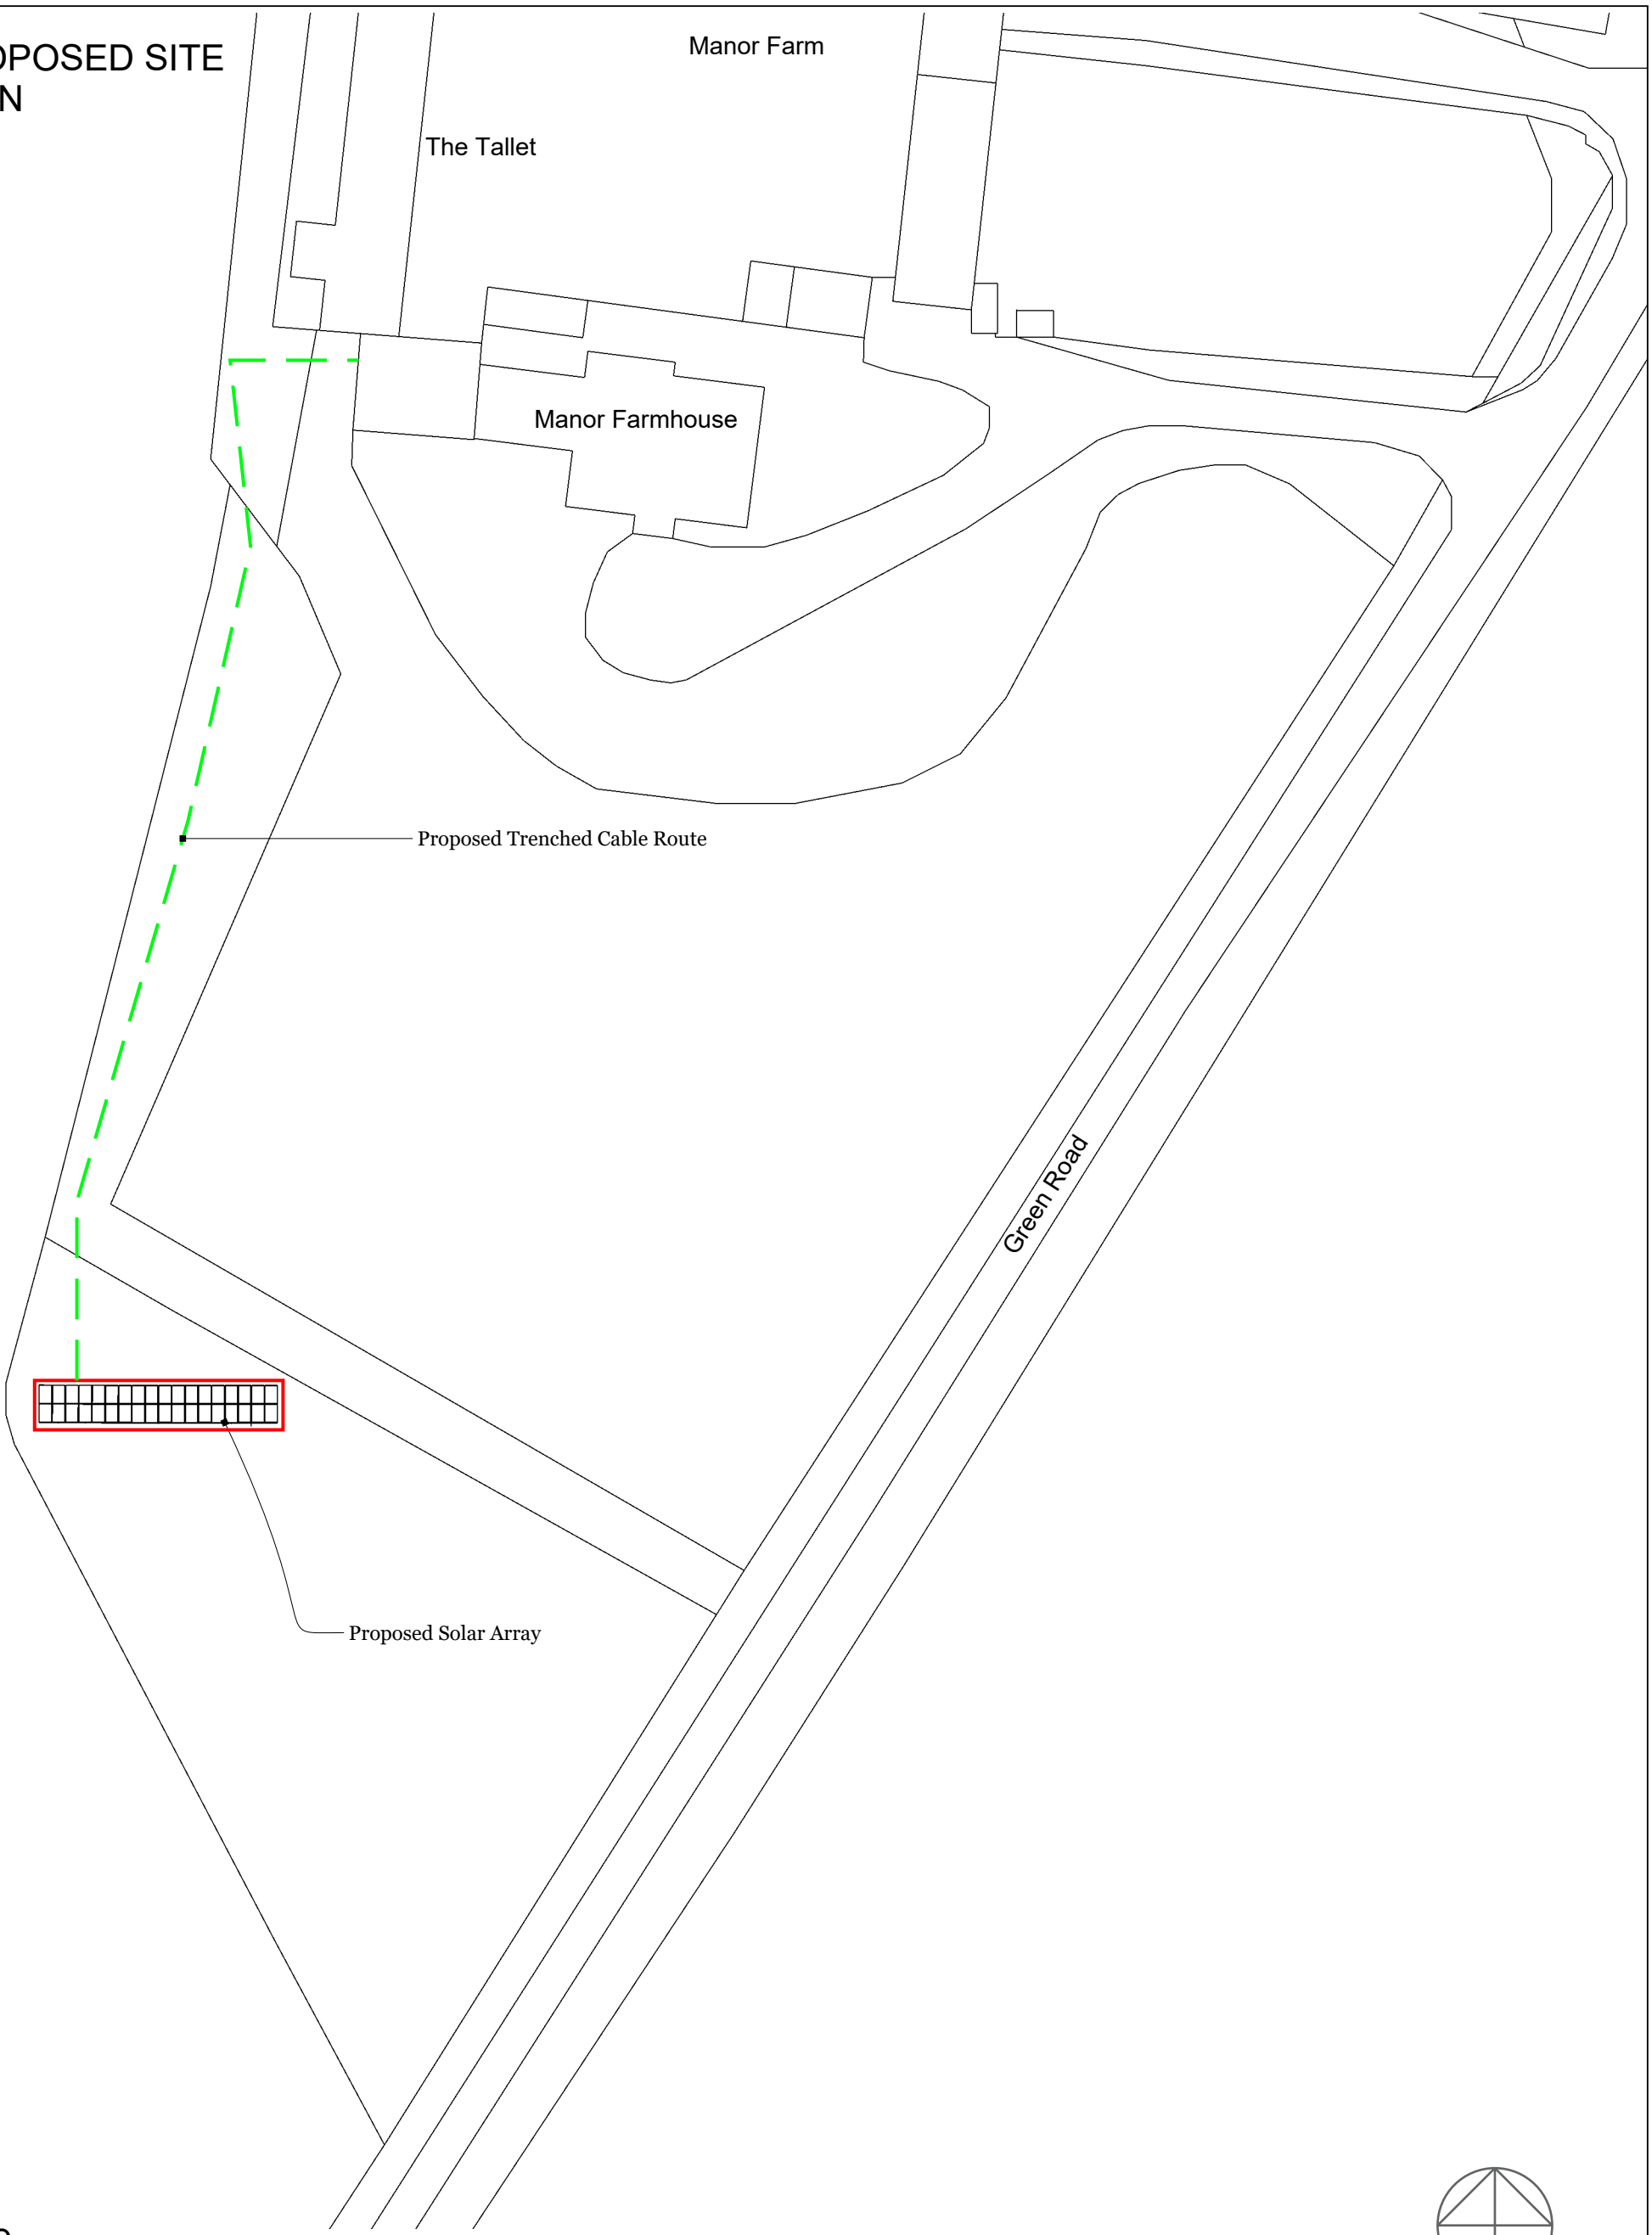

Scale
1:500@A3

0 25 m

Note: All other land shown within control of the Applicant

N

Wessex ECOEnergy

Manor Farmhouse, Green Road, Codford, Warminster, BA12 0NP

Install Two 36 Panel Ground Mounted Solar Array

Drawing No. SC/MF/01A

	MM/DD/YY	REMARKS
1	12/10/2023	...
2	__/__/__	...
3	__/__/__	...
4	__/__/__	...
5	__/__/__	...

01

A