ELEVATIONS

Scale
1:100@A4

0 5 m

North

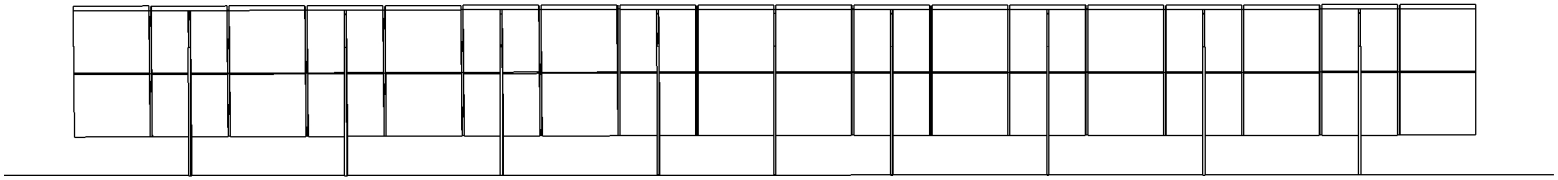

East

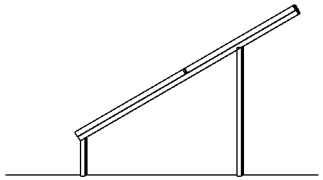

South

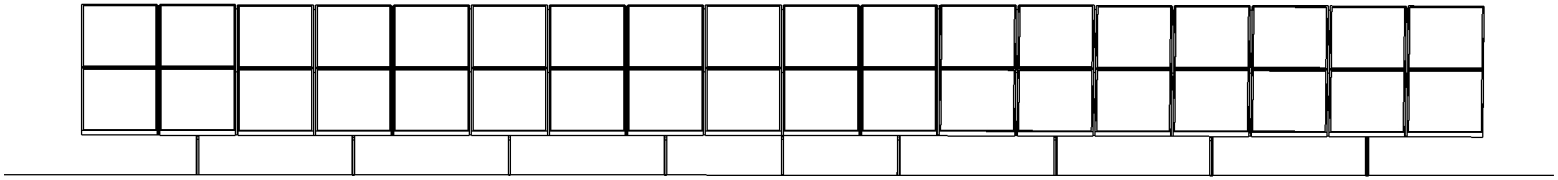

West

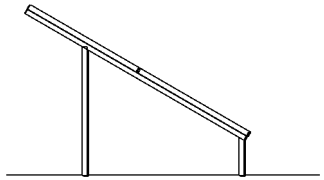

Wessex ECOEnergy

Install 36 Panel Ground Mounted Solar Array

Manor Farmhouse, Green Road, Codford, Warminster, BA12 0NP

Elevations - SC/MF/01B

	MM/DD/YY	REMARKS
1	12/10/23	...
2	__/__/__	...
3	__/__/__	...
4	__/__/__	...
5	__/__/__	...

01

B