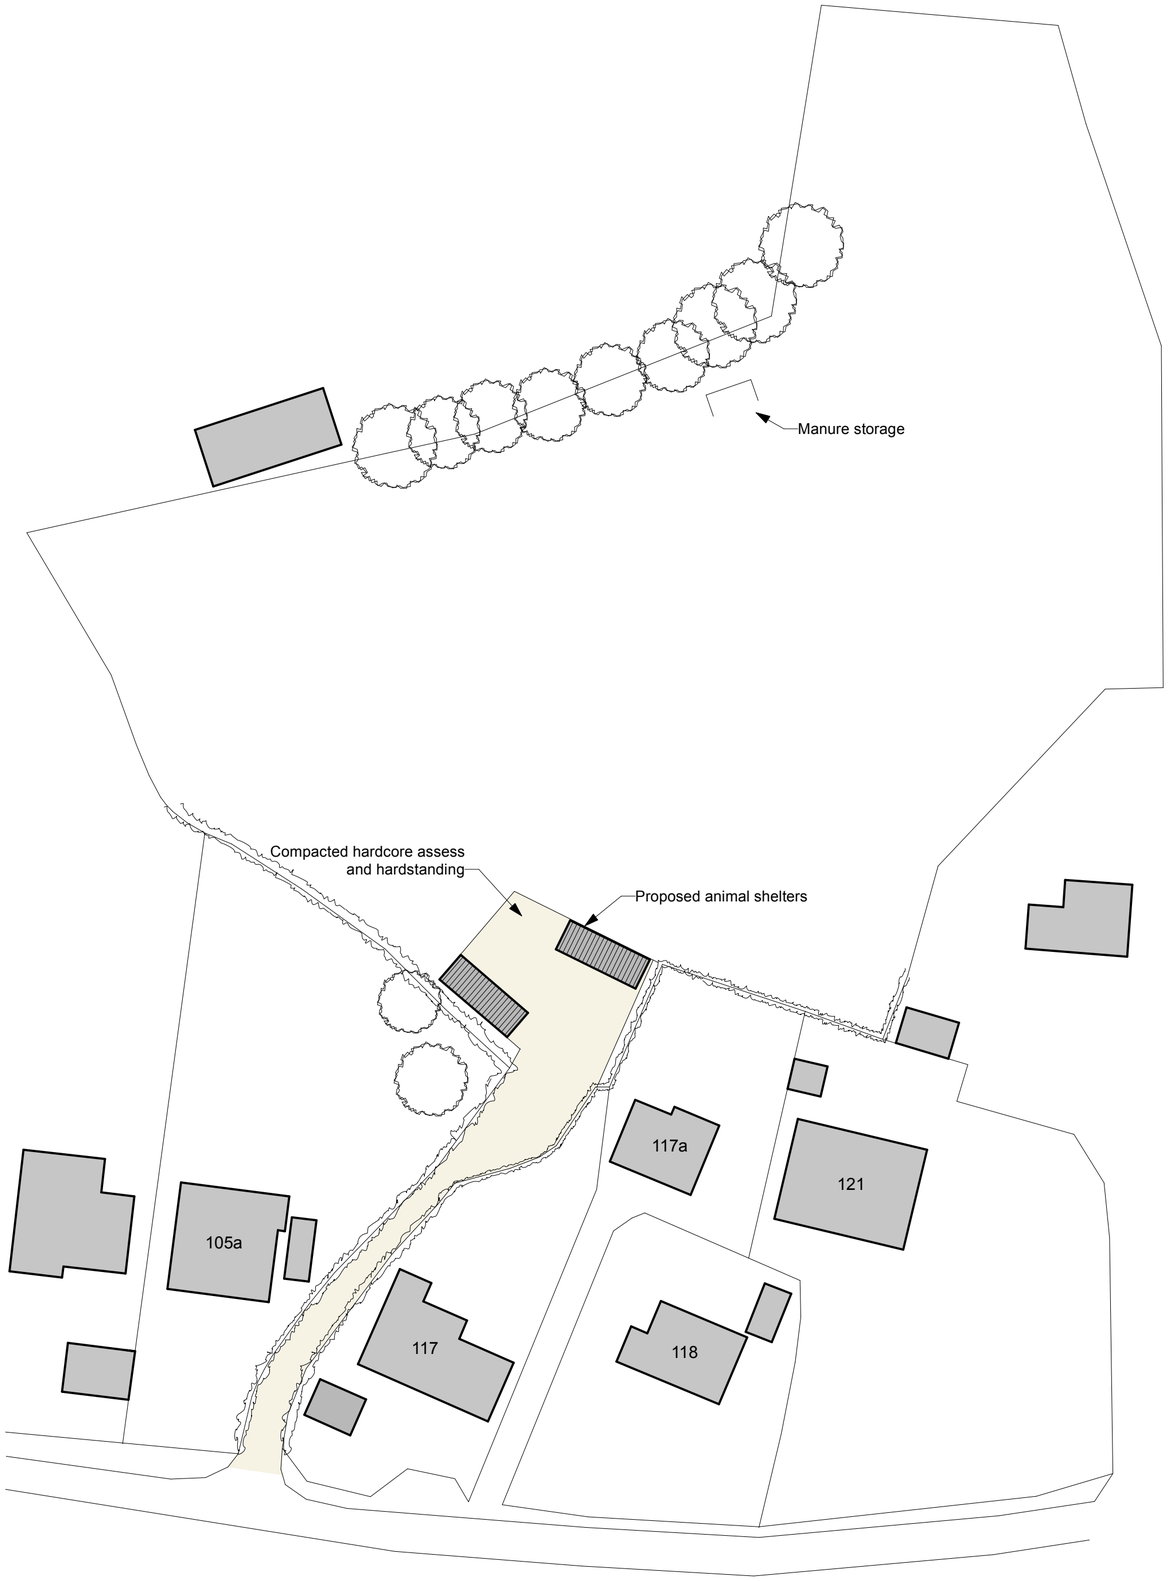

Block Plan 1:500

0 5 10 20 25

1:500



Front Elevation

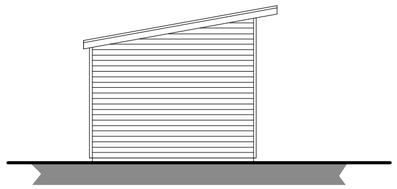

Side Elevation

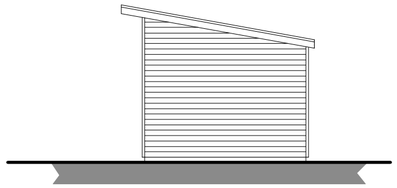

Side Elevation

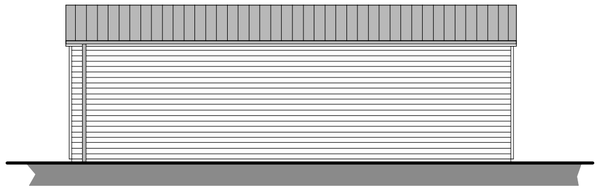

Rear Elevation

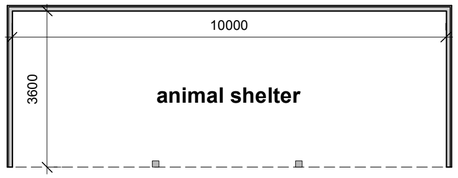

Floor Plan 1:100

0 .5 1.0 2.0 3.0 4.0 5.0

1:100

Note - Manure is collected and stored in the location as indicated on the plan and once it has rotted down it is then removed by a licensed contractor

Proposed 2No. Animal Shelters
Land To The Rear Of
117 Clay Street
Crockerton

Proposed Block Plan
Floor Plan and
Elevations

Date July 2023 dwg No. 1185/1B