ALL DIMENSIONS TO BE CHECKED ON SITE
WORK TO FIGURED DIMENSIONS ONLY
REPORT DISCREPANCIES TO THE
ARCHITECT AT ONCE BEFORE PROCEEDING.

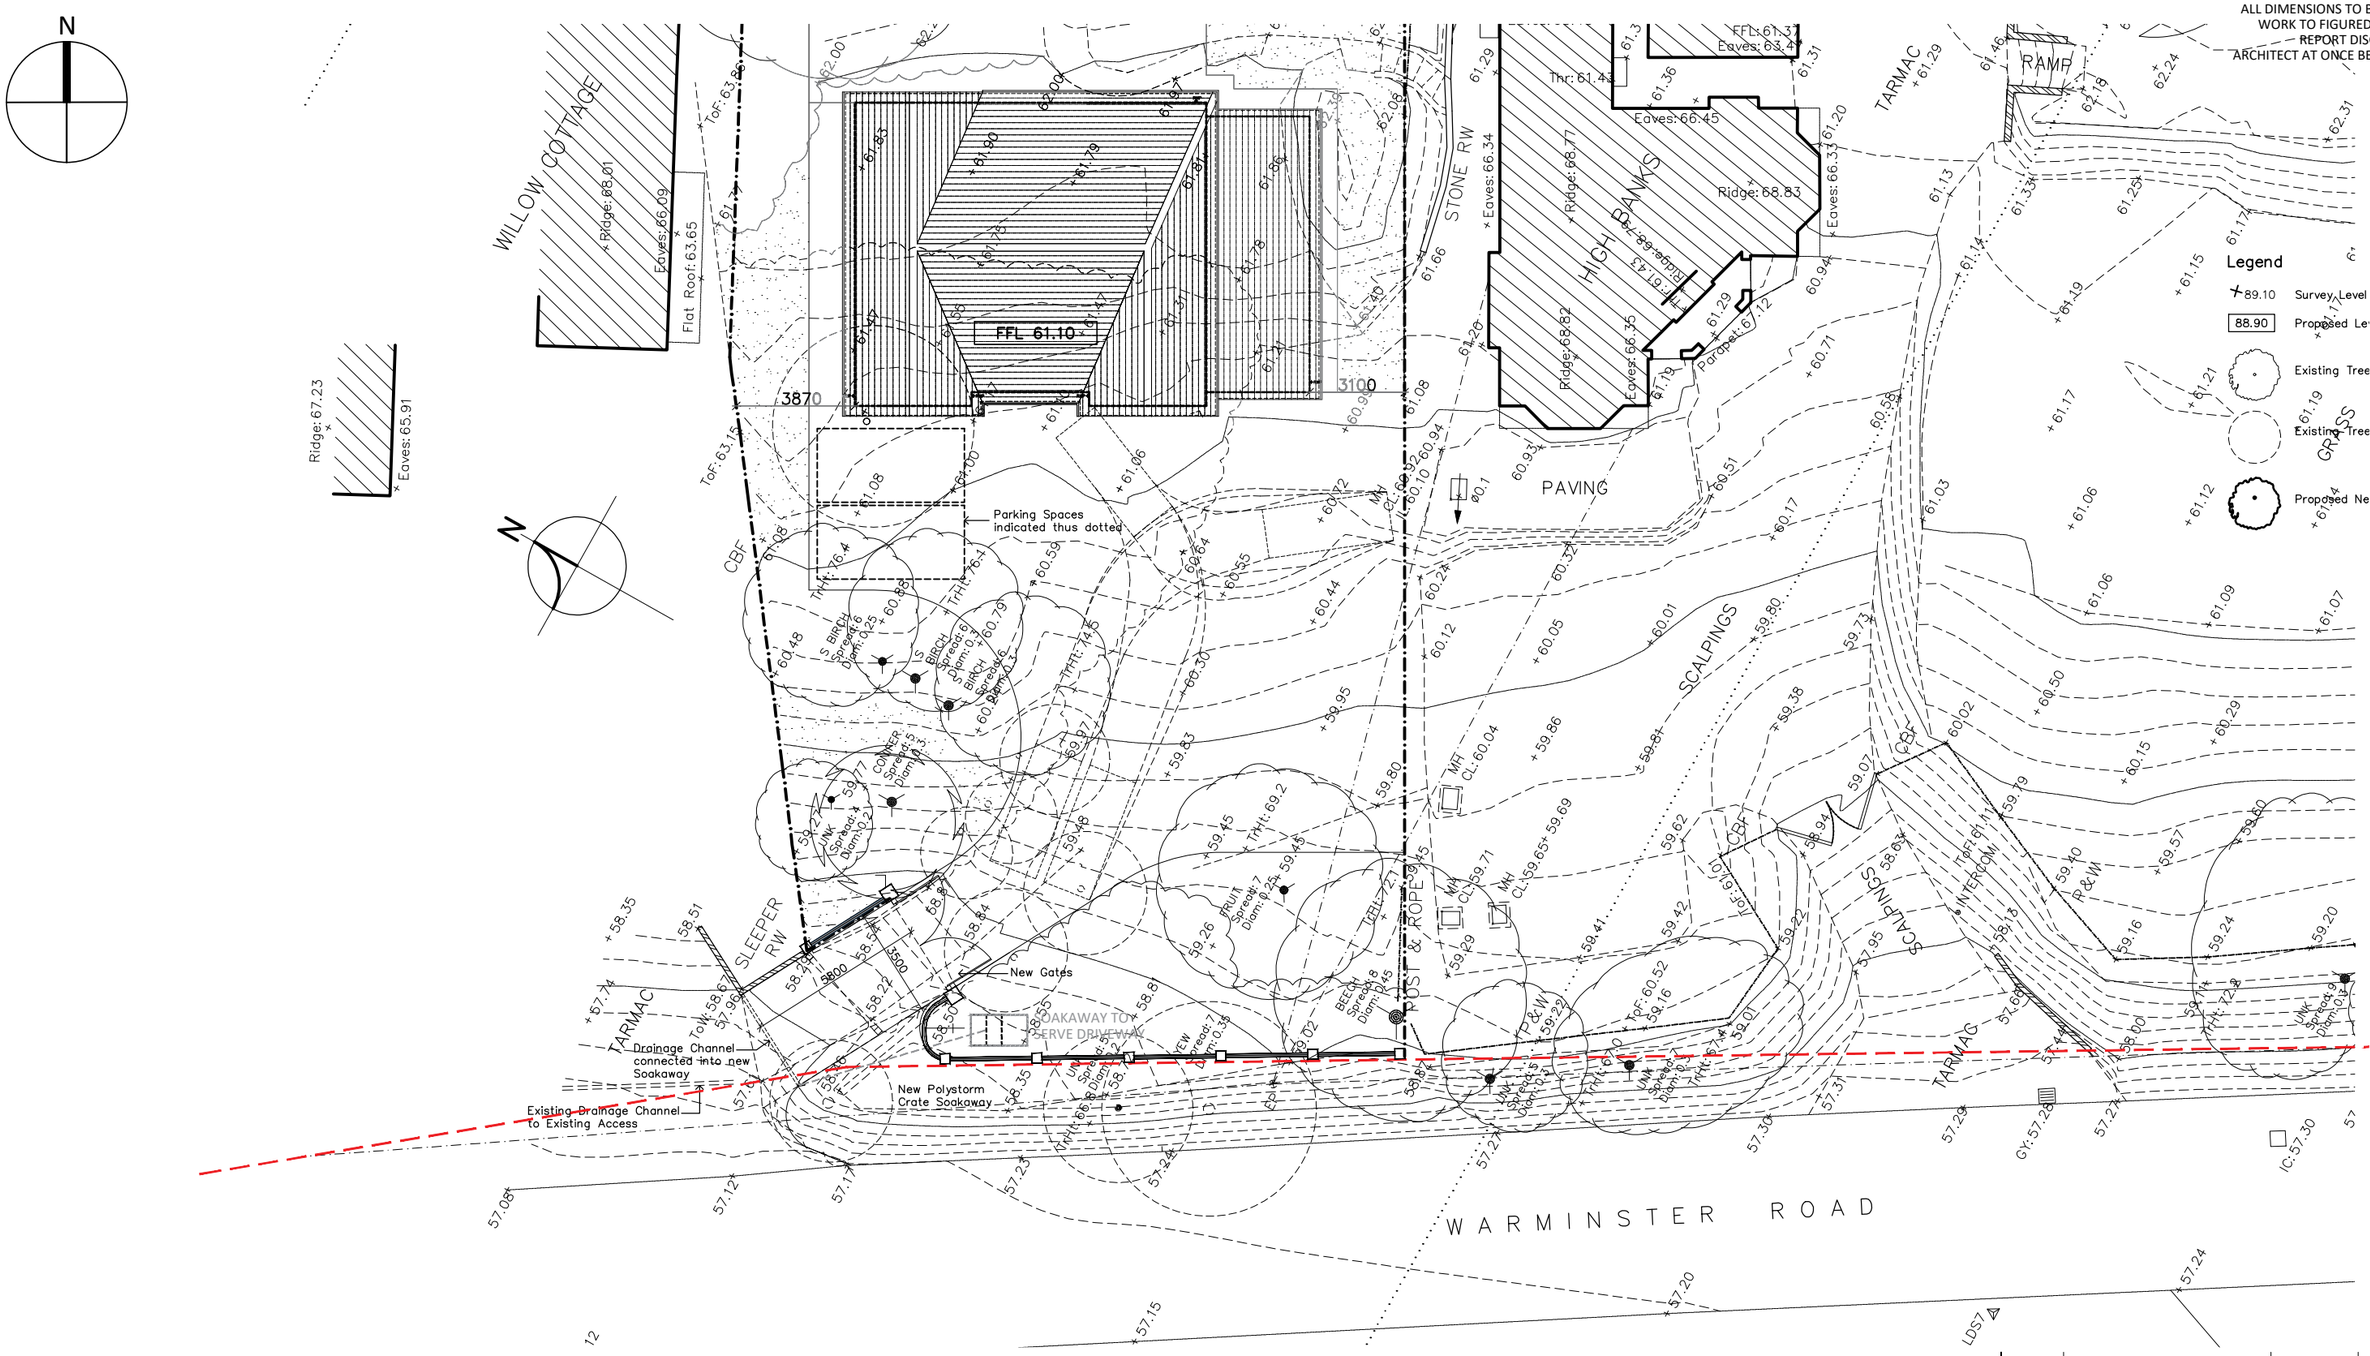

SITE PLAN
Scale 1:200@A3

0m 1m 5m 10m 20m

REV	DESCRIPTION	DATE	AUTHOR	CHK'D
A	Issue for Planning	15/09/23	JM	MCA

mayorgacharteredarchitect@gmail.com
M C A
Mayorga Chartered Architect
RIBA

HIGH BANKS
SOUTH NEWTON, SALISBURY,
WILTSHIRE SP2 0QD

PROPOSED FRONT BOUNDARY
WALLS TO SERVE DEVELOPMENT

SITE PLAN - VISIBILITY SPLAYS

Project/Drg No.	Rev	Scale	Date	Drawn By
MCA2023/105/ 110	A	1:200@A3	10/09/23	J Mayorga
				Checked By: MCA