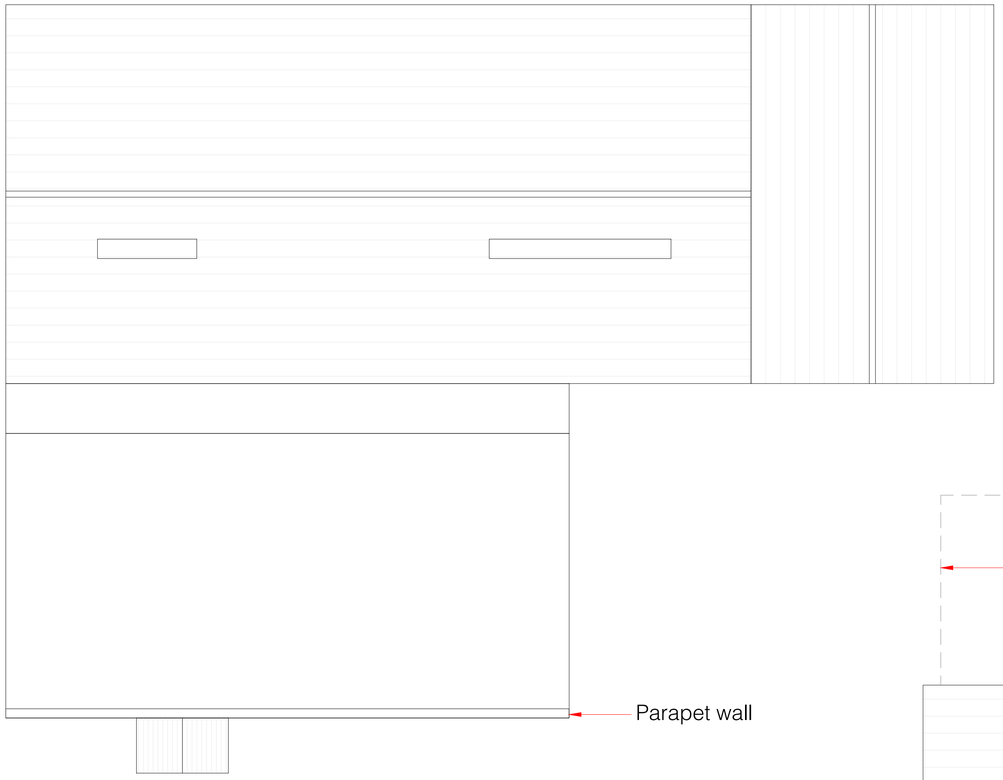

EXISTING ROOF PLAN

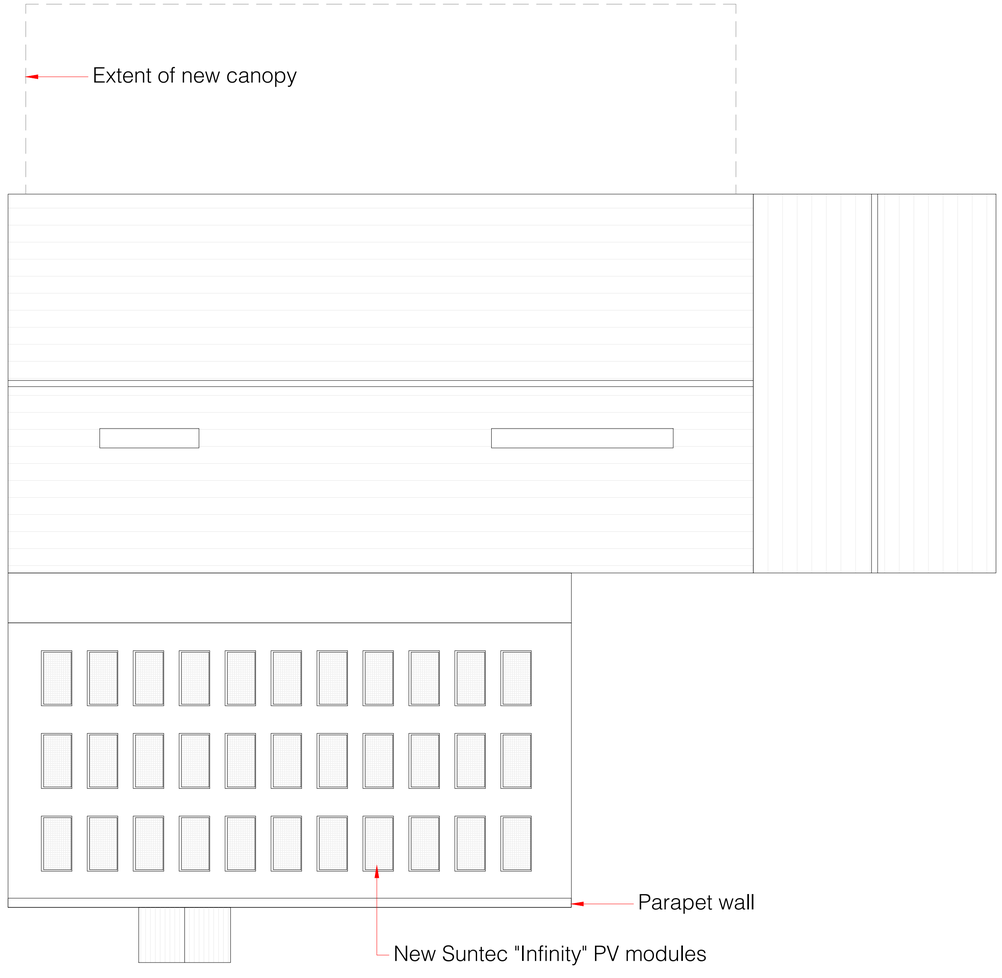

PROPOSED ROOF PLAN

Scale 1:100

0 1 2 3 4 5 10 15

Rev:	Description:	Date:
B	Solar PV details updated	13.10.23
A	Proposed roof plan updated	04.10.23

Reade Associates
ARCHITECTURAL CONSULTANTS & DESIGNERS
The Limes, 3b Waterloo Road
Shepton Mallet
Somerset BA4 5HG
www.readeassociates.co.uk 07840 751750

Client:
Mr & Mrs Morris

Site:
7 & 7a Trowbridge Road
Westbury
Wiltshire
BA13 3AY

Title:
Proposed roofs

Status:
Planning

Scale:
1:100@A1

Date:
Aug '23

Drawing No:
0160.06b

Drawn:
DAR

All dimensions to be checked on site before work commences and any discrepancies to be reported.