ALL DIMENSIONS TO BE CHECKED ON SITE
WORK TO FIGURED DIMENSIONS ONLY
REPORT DISCREPANCIES TO THE
ARCHITECT AT ONCE BEFORE PROCEEDING.

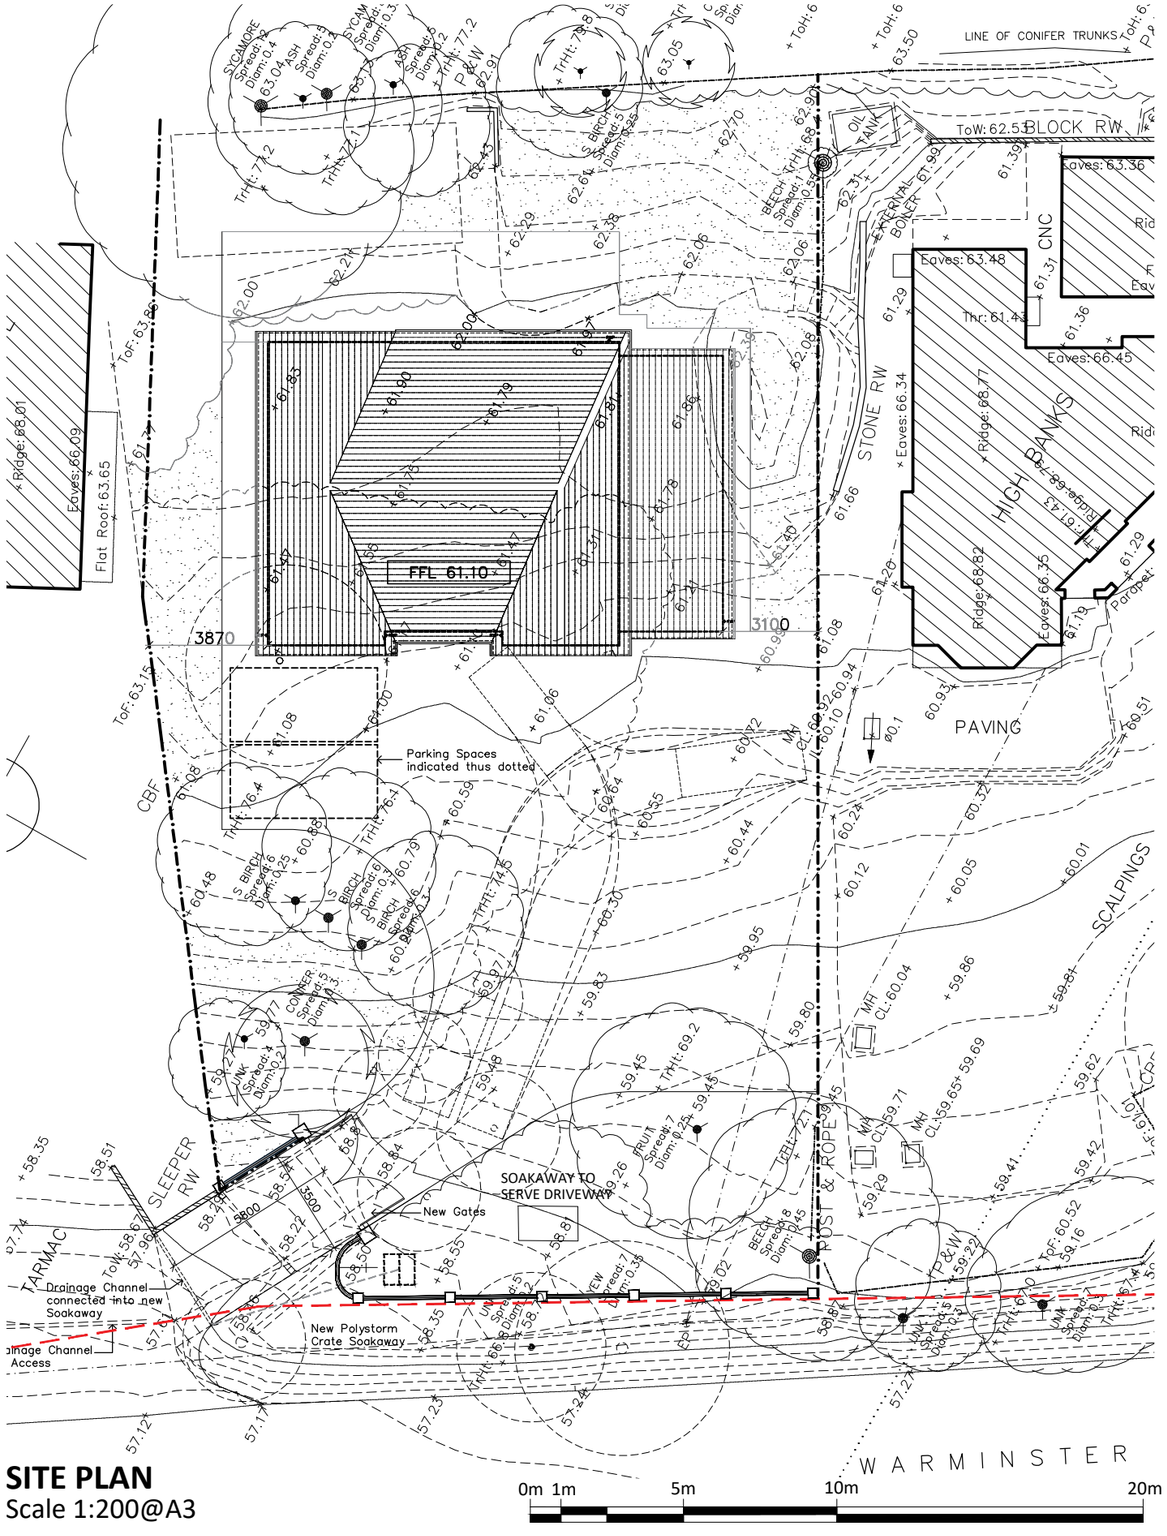

SITE PLAN
Scale 1:200@A3

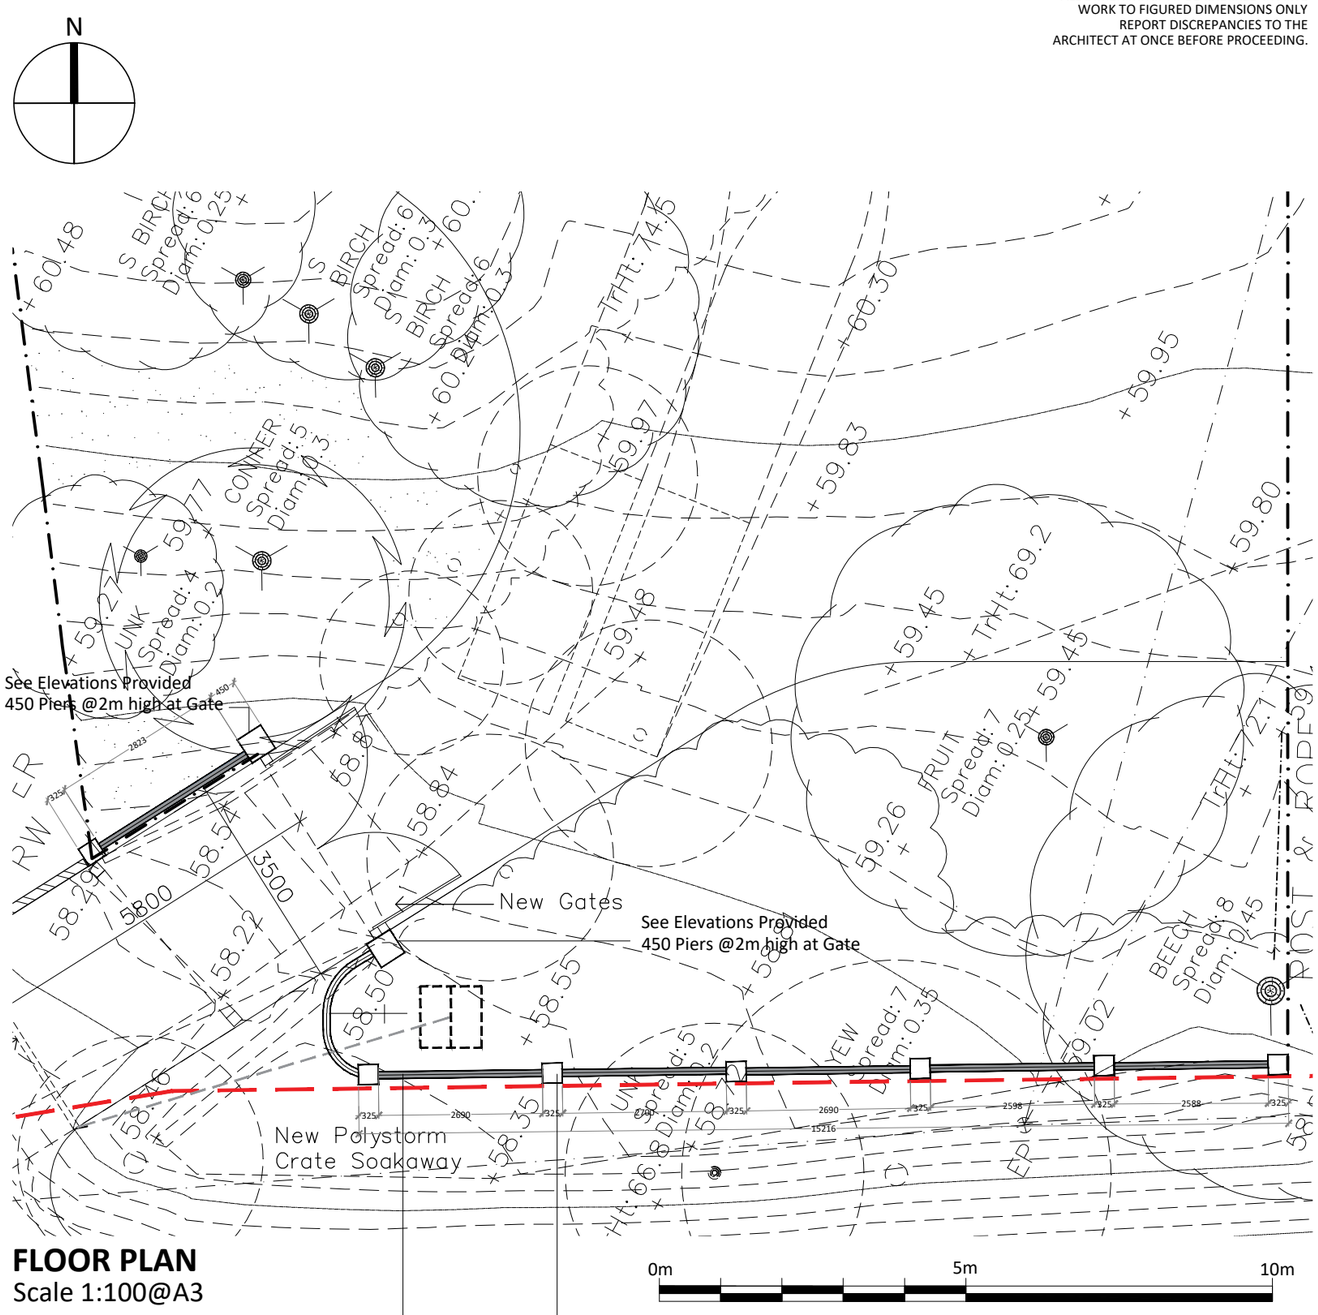

FLOOR PLAN
Scale 1:100@A3

Low Brick Wall 1.2m Height with 500mm Railing above, Brick to match Dwelling

Brick Piers 1.8m high from GL, at 3m centres Brick to match dwelling and low walls

REV	DESCRIPTION	DATE	AUTHOR	CHK'D
D	Issue for Planning	04/09/23	JM	MCA
C	Issue for Planning	25/08/23	JM	MCA
B	Issue for Planning	26/06/23	JM	MCA
A	Issue for Planning	12/06/23	JM	MCA

HIGH BANKS
SOUTH NEWTON, SALISBURY,
WILTSHIRE SP2 0QD

PROPOSED FRONT BOUNDARY
WALLS TO SERVE DEVELOPMENT

SITE PLAN - Wall Boundary

Project/Drg No.	Rev	Scale	Date	Drawn By
MCA2023/105/ 100	D	1:200@A3	29/03/23	J Mayorga

Checked By: MCA

MCA
Mayorga Chartered Architect
RIBA