ALL DIMENSIONS TO BE CHECKED ON SITE
WORK TO FIGURED DIMENSIONS ONLY
REPORT DISCREPANCIES TO THE
ARCHITECT AT ONCE BEFORE PROCEEDING.



WALL ELEVATION
Scale 1:100@A3

0m 1m 5m 10m

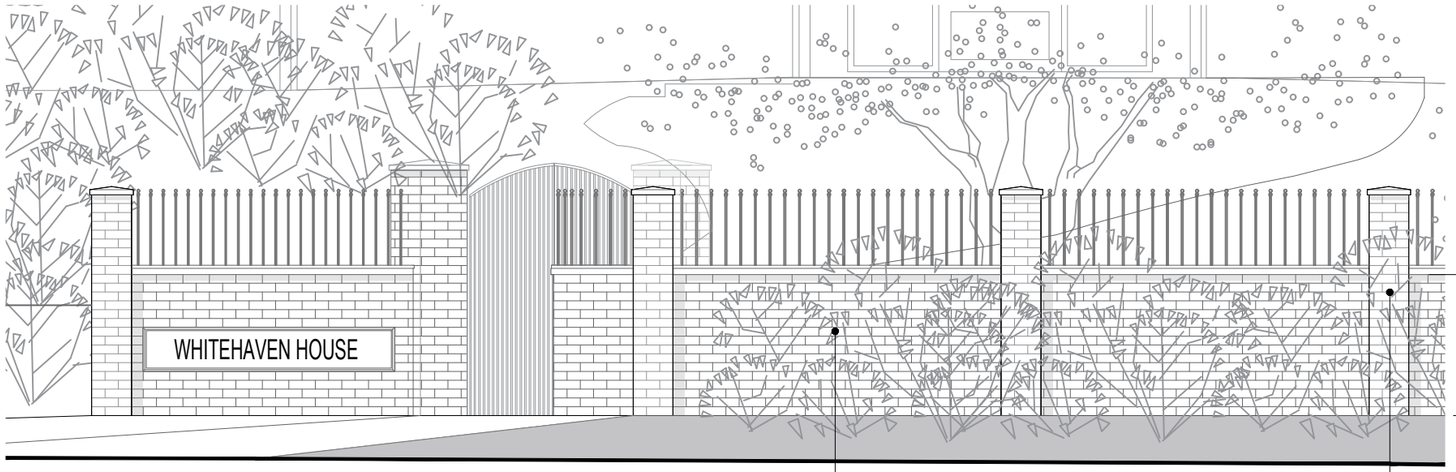

Brick Wall 1.2m Height
with Railing above,
Brick to match Dwelling

325mm wide Brick Piers 1.8m
high from GL, Brick to match
dwelling and low walls

Entrance Gates

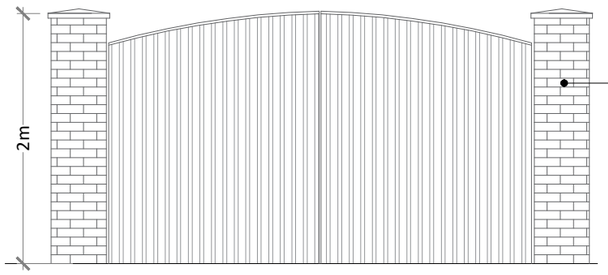

450mm wide Brick Piers.
Bricks to match dwelling

ELEVATIONS
Scale 1:50@A3

0m 1m 2m 3m 4m 5m

REV	DESCRIPTION	DATE	AUTHOR	CHK'D
B	Issue for Planning	04/09/23	JM	MCA
A	Issue for Planning	25/08/23	JM	MCA

HIGH BANKS
SOUTH NEWTON, SALISBURY,
WILTSHIRE SP2 0QD

PROPOSED FRONT BOUNDARY
WALLS TO SERVE DEVELOPMENT

BOUNDARY WALLS - ELEVATIONS

Project/Drg No.	Rev	Scale	Date	Drawn By
MCA2023/105/ 201	B	1:100@A3	15/08/23	J Mayorga
				Checked By: MCA

M C A
Mayorga Chartered Architect
RIBA