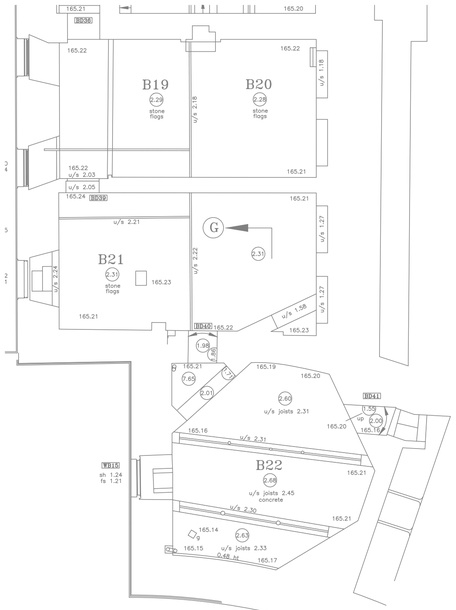

Rear grilles adjacent to rear stone wall

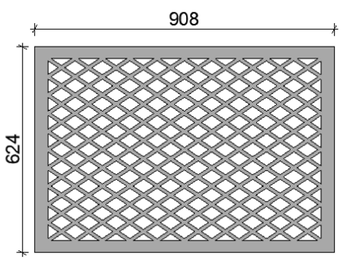

Obstructed area: 0.296 m²
Total area: 0.567 m²
Free area percentage: 42%

Front grilles adjacent to glazing

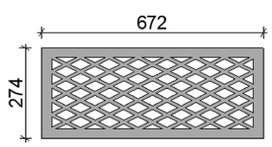

Obstructed area: 0.112 m²
Total area: 0.184 m²
Free area percentage: 39%

PROPOSED LINEAR FINNED TUBE HEATERS WITHIN NEWLY REFORMED OUTER CONSERVATORY TRENCH

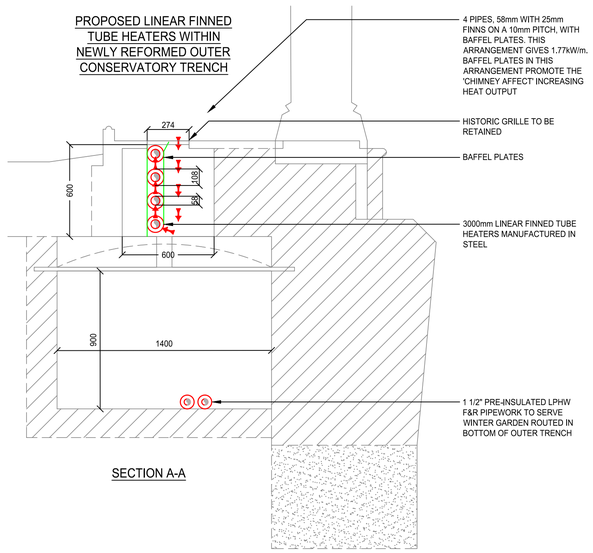

SECTION A-A



LINEAR SPIRAL FINNED TUBE HEATER - 0.5kW HEATING PER m

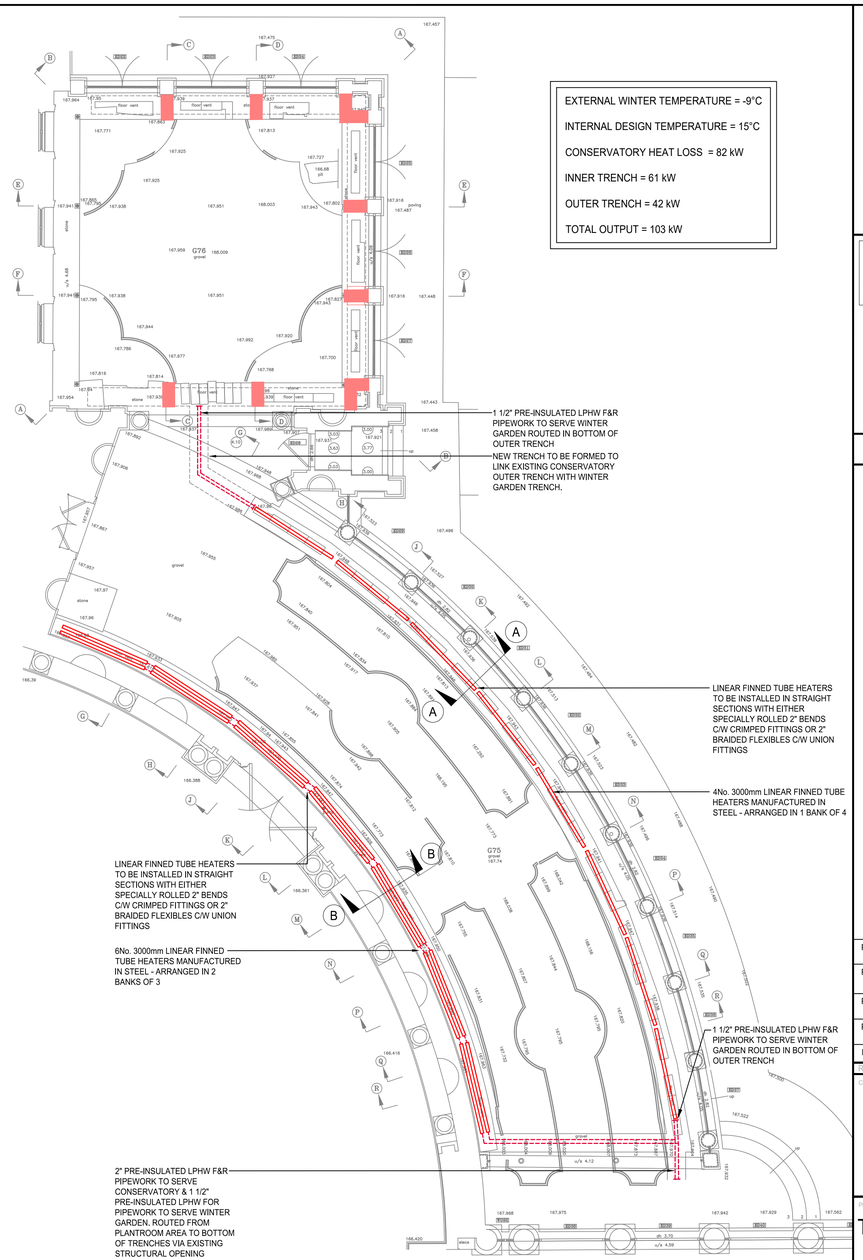

GROUND FLOOR

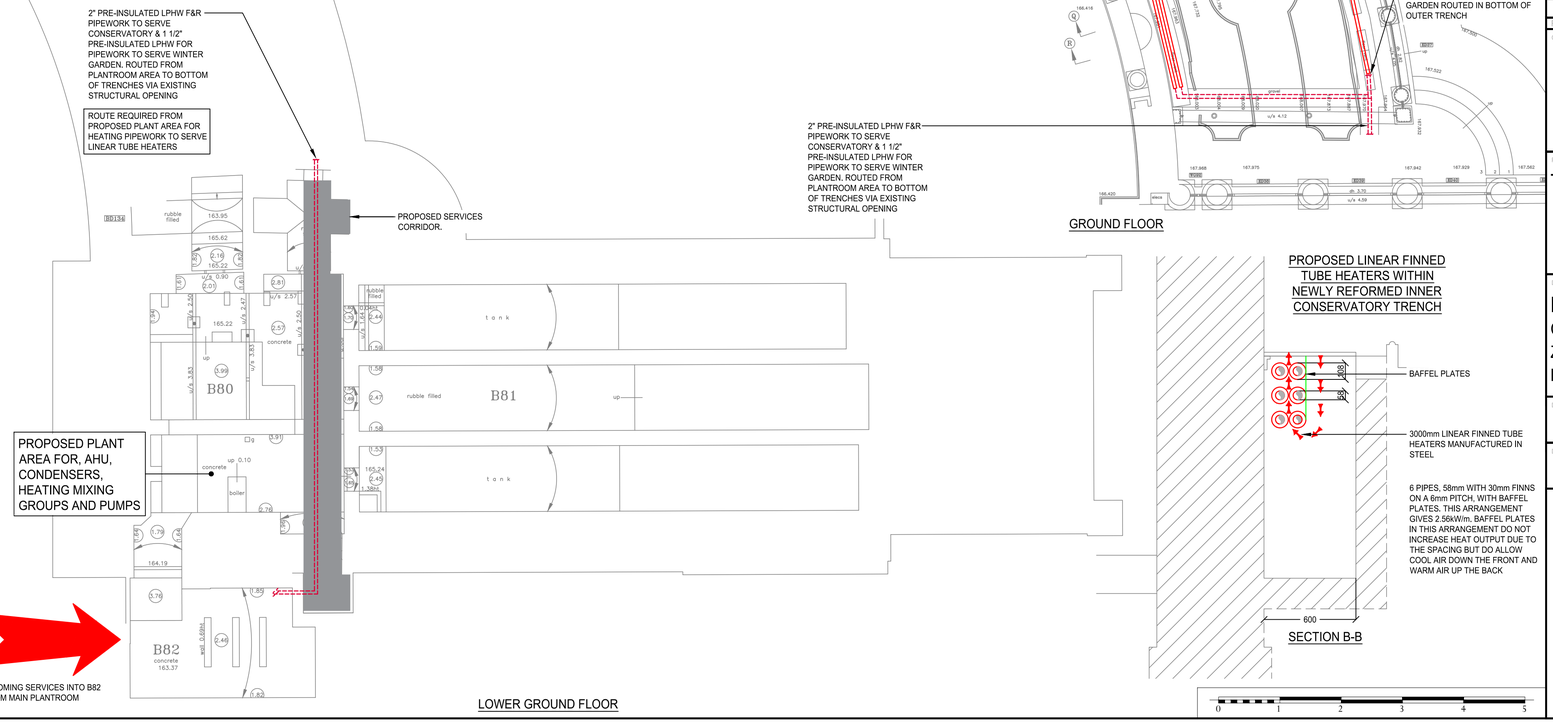

LOWER GROUND FLOOR

DIMENSIONS
Figured dimensions are to be taken in preference to scaled dimensions. All dimensions are to be verified on site prior to work commencing.

DISCREPANCIES
Any discrepancy is to be referred to the consultant before proceeding.

COPYRIGHT
This drawing is the property of VECTOR DESIGN and copyright is reserved by them.

This drawing is issued on the condition that it is not copied or disclosed to any other unauthorised person without the prior consent of VECTOR DESIGN.

RELATED DOCUMENTS
This drawing shall be read in conjunction with the written specification where appropriate.

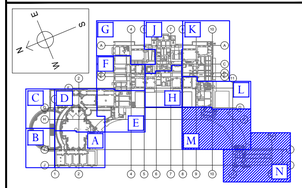

LOWER GRD & GRD FLOOR PLAN - ZONE KEY

REV	DESCRIPTION	DWN	ENG	DATE
P5	REVISED TO SUIT COMMENTS RECEIVED FROM HARRIER 13.06.23	SJF	DB	23.06.2023
P4	UPDATED WITH COMMENTS FROM WORKSHOP 25.05.23	JP	DB	31.05.2023
P3	REVISED FURTHER TO SITE VISIT ON 02.05.2023	AJK	DB	19.05.2023
P2	DESIGN CONDITIONS ALTERED, FLOOR GRILLE AREAS ADDED	DB	DB	17.04.2023
P1	PRELIMINARY ISSUE	MD	DB	19.07.2022

CLIENT
ADAM ARCHITECTURE

PROJECT
Tottenham House

DRAWING TITLE
Mechanical Services
Conservatory Heating
Zone M & N
Lower Ground & Ground Floor

DRAWING NUMBER
THB001-VEC-XX-ZZ-SK-M-0014

DRAWN	DESIGNED	SCALE @ A1	REVISION
MD	DB	1:100	P5

vectordesign
BUILDING SERVICES CONSULTANTS
Church Farm Barns, Copson Lane, Stadhampton, OX44 7TZ
Tel: 01865 892300
www.vectordesign.co.uk