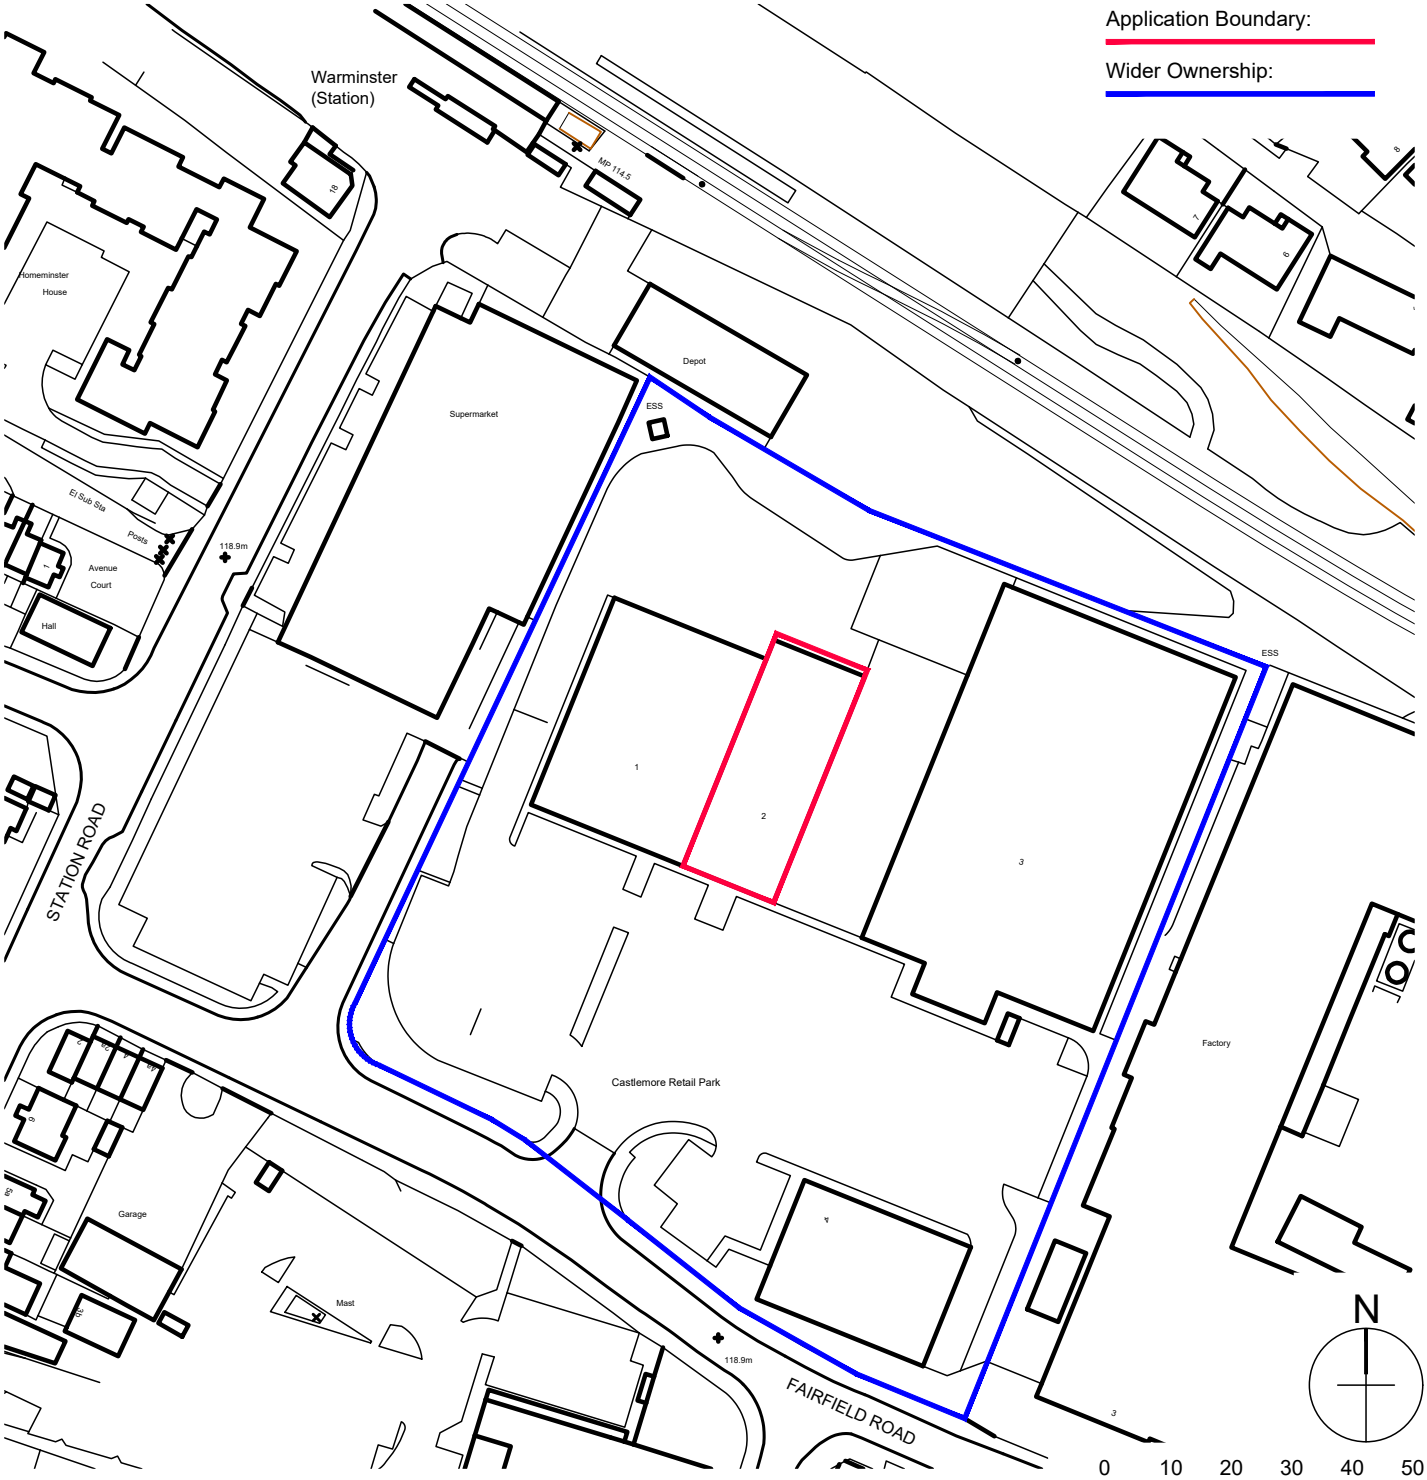

Ordnance Survey (c) Crown Copyright 2022. All rights reserved. Licence number 100022432

rev:	revision notes:	by:	date:

client:

Scurr Architects
85 Southdown Road
Harpenden
Hertfordshire
AL5 1PR
T: 01582 793999
email: scurrs@scurr.co.uk
www.scurr.co.uk
architects **designers** **project managers**

general notes:

Do not scale from this drawing - use figured dimensions only. Unless otherwise noted all dimensions are given in millimetres.

All dimensions must be verified on site before the commencement of work or the fabrication of any item. Any discrepancies must be reported to the Architect.

All risks assessed to comply with the designers responsibility under the construction (design and management) regulations 2015.

project title:
Castlemore Retail Park, Fairfield Road WARMINSTER BA12 9FE

dwg title:
Site Location Plan

dwg status:

drawn by:	drawn date:	checked/approved:	scale:
JK	March 2023		1:1250@A4

dwg no: 8473-SA-2176-AL01

rev: B

© Copyright Scurr Architects