

EXISTING FRONT ELEVATION

EXISTING SIDE ELEVATION

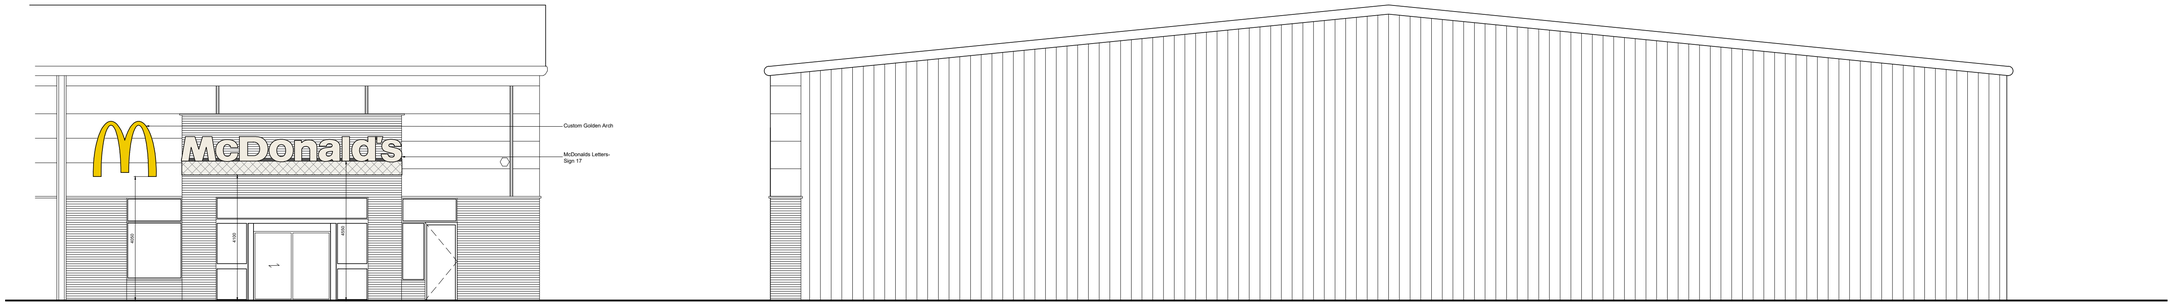

PROPOSED FRONT ELEVATION

PROPOSED SIDE ELEVATION

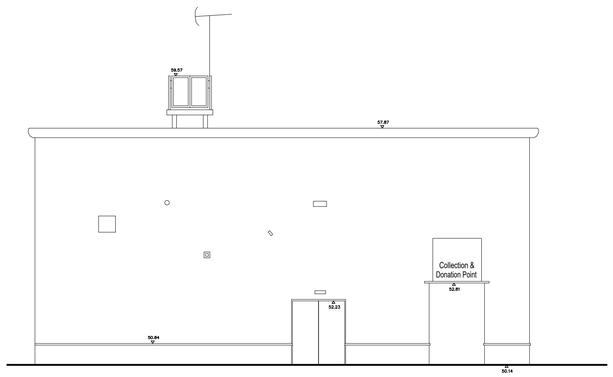

EXISTING REAR ELEVATION

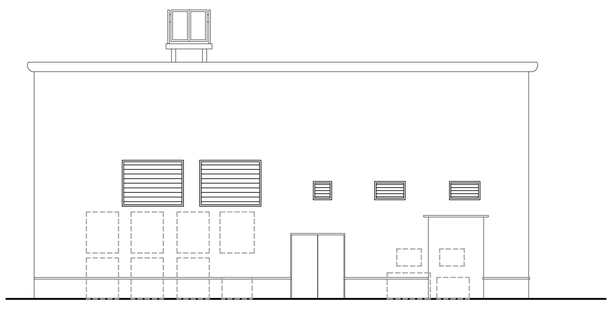

PROPOSED REAR ELEVATION

BUILDING SIGN SCHEDULE - ERDDS SIGNAGE (BUTTERFIELDS SIGNS)								
ADVERT REF	SIGN TYPE	QTY	SIZE (mm)	MATERIALS	HEIGHT (mm) ABOVE GROUND	EXTENT (mm) OF PROJECTION	HEIGHT (mm) OF TEXT	ILLUMINATION
GOLDEN ARCH	Custom Arch	1	2050W x 100D x 1800H	Yellow acrylic "Golden Arch" symbol roof mounted signage.	Refer to Elevations	N/A	1800	(STATIC - Max. 600cd/m²)
LETTERS	SIGN 17	1	7205W x 100D x 800H	White acrylic "McDonald's" text roof mounted signage.	Refer to Elevations	N/A	800	STATIC - Max. 600cd/m²

0 1 2 3 4 5 10
Scale in metres

Scurr Architects
85 Southdown Road
Harpenden
Hertfordshire
AL5 1PR
T: 01582 763999
email: scurr@scurr.co.uk
www.scurr.co.uk
architects ■ designers ■ project managers

Notes:
All drawings to be read in conjunction with all other drawings as noted on issue sheet.

REV.	DATE.	DRAWING REVISIONS.	BY.	CHECKED
A	05.07.2023	Updated to latest survey	NK	

GENERAL NOTES:
All works are to be undertaken in accordance with the Building Regulations and the latest British Standards.
All proprietary materials and products are to be used strictly in accordance with the manufacturer's recommendations.
All dimensions to be checked on site prior to construction.
All risks assessed to comply with the designer's responsibility under the Construction (Design Management) Regulations 2015.

PROPOSED DEVELOPMENT AT :- STORE No :-
Castlemore Retail Park, Fairfield Road — ST 2176
WARMINSTER BA12 9FE

ON BEHALF OF :-
McDonald's Restaurants Ltd

DRAWING TITLE :-
Signage Elevations
Existing & Proposed

DRAWN BY	CHECKED BY	DRAWING No.
NK		8473-SA-2176-P009 A
SCALE & SIZE: 1:100@A1	DATE: June 2023	

NON MODEL

Scurr Architects
85 Southdown Road
Harpenden
Hertfordshire
AL5 1PR
T: 01582 763999
email: scurr@scurr.co.uk
www.scurr.co.uk
architects ■ designers ■ project managers

© Copyright McDonald's Restaurants & Scurr Architects