A1 PRINT

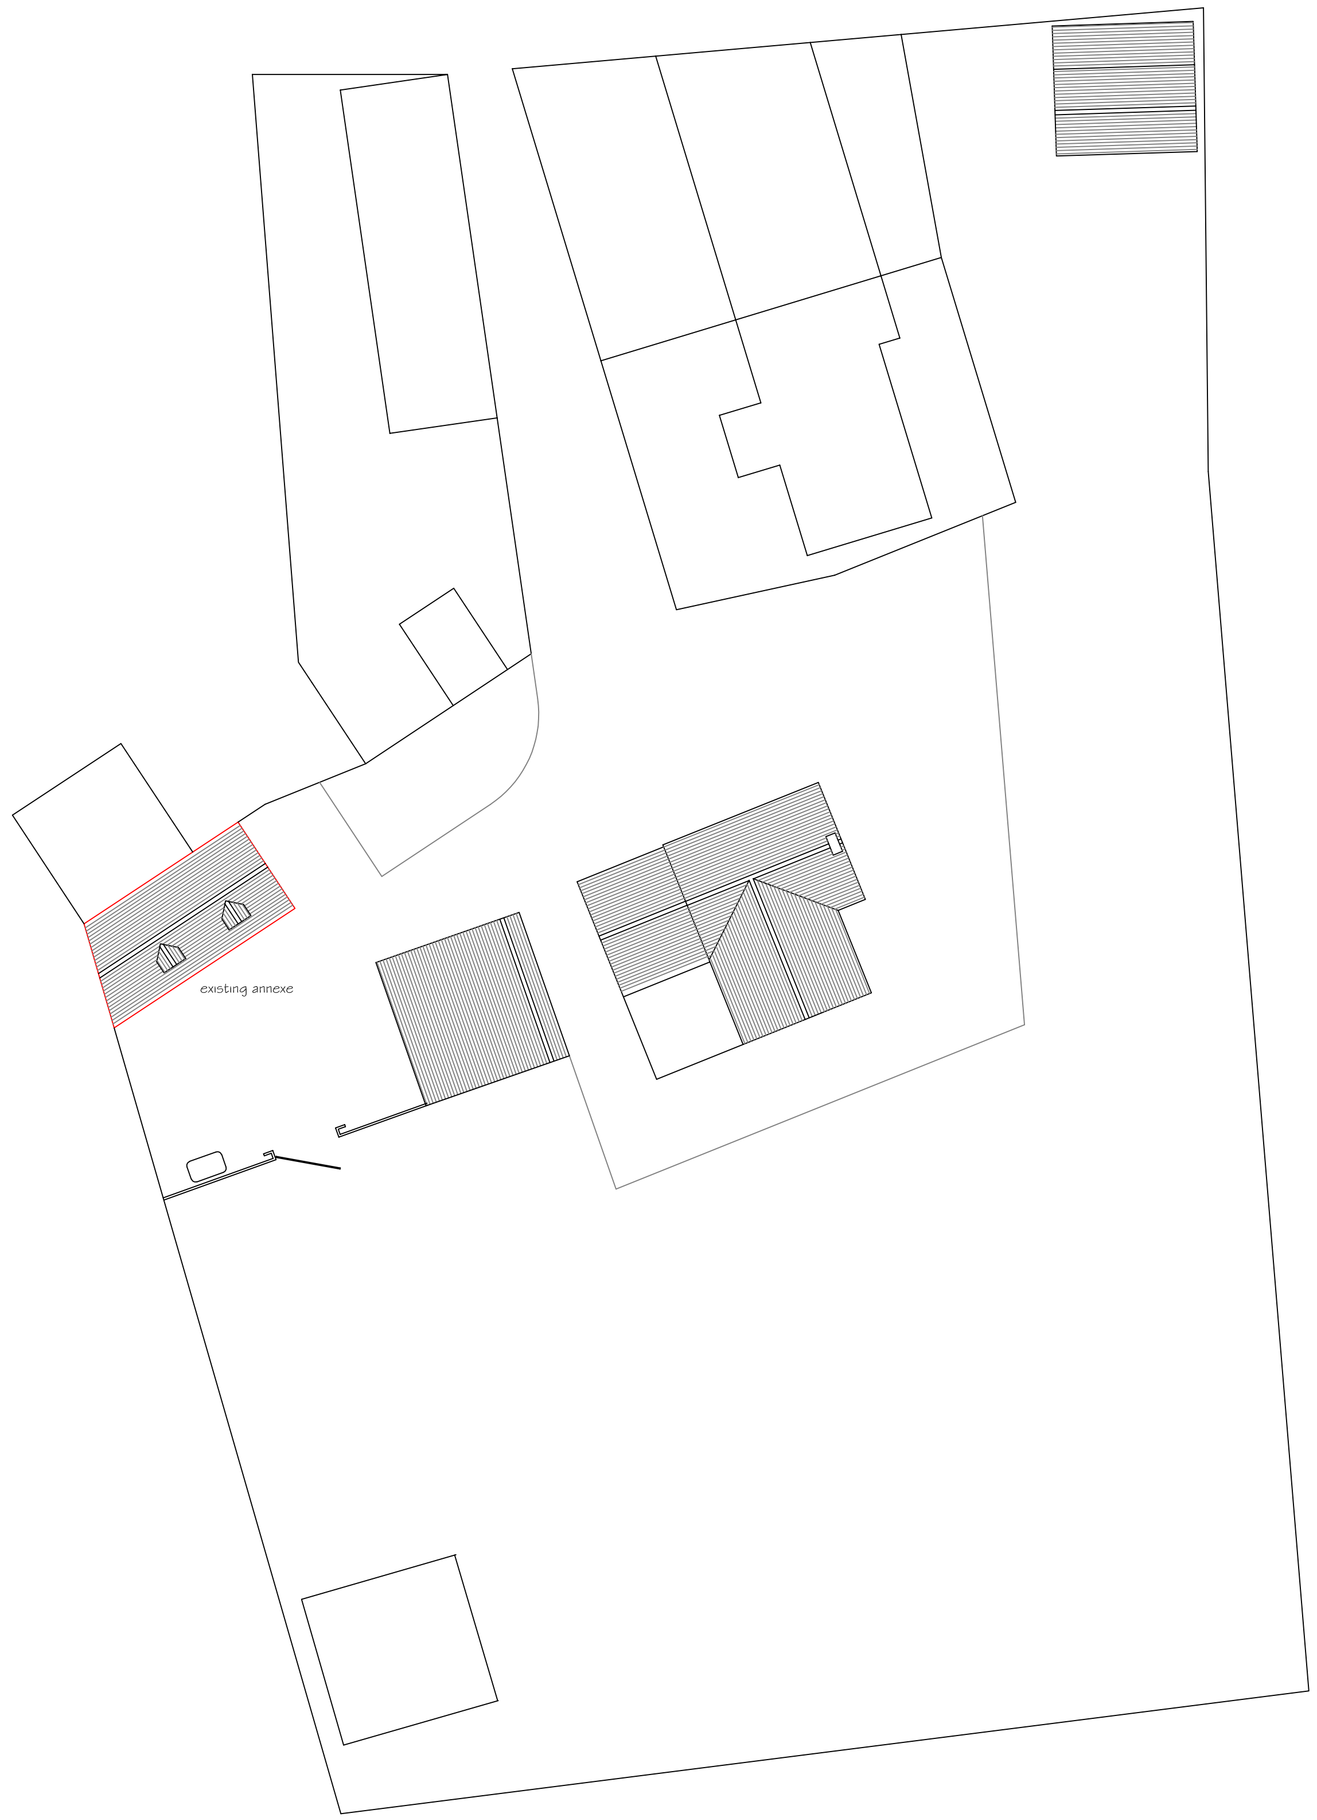

SITE PLAN 1:200

0 1 2 3 4 5 10 20

scale bar 1:200

SJF PLANNING
& DESIGN SERVICE
01225 782078 simonnearthebell@gmail.com

PROPOSED	ANNEXE
CLIENT	MR & MRS P BOENIGK
LOCATION	11 ASHTON COMMON STEEPLE ASHTON BA14 6DY
TITLE	BLOCK PLAN 1:200

DRG NO	ISSUE	DATE
2246-3-A	1	JULY 2022