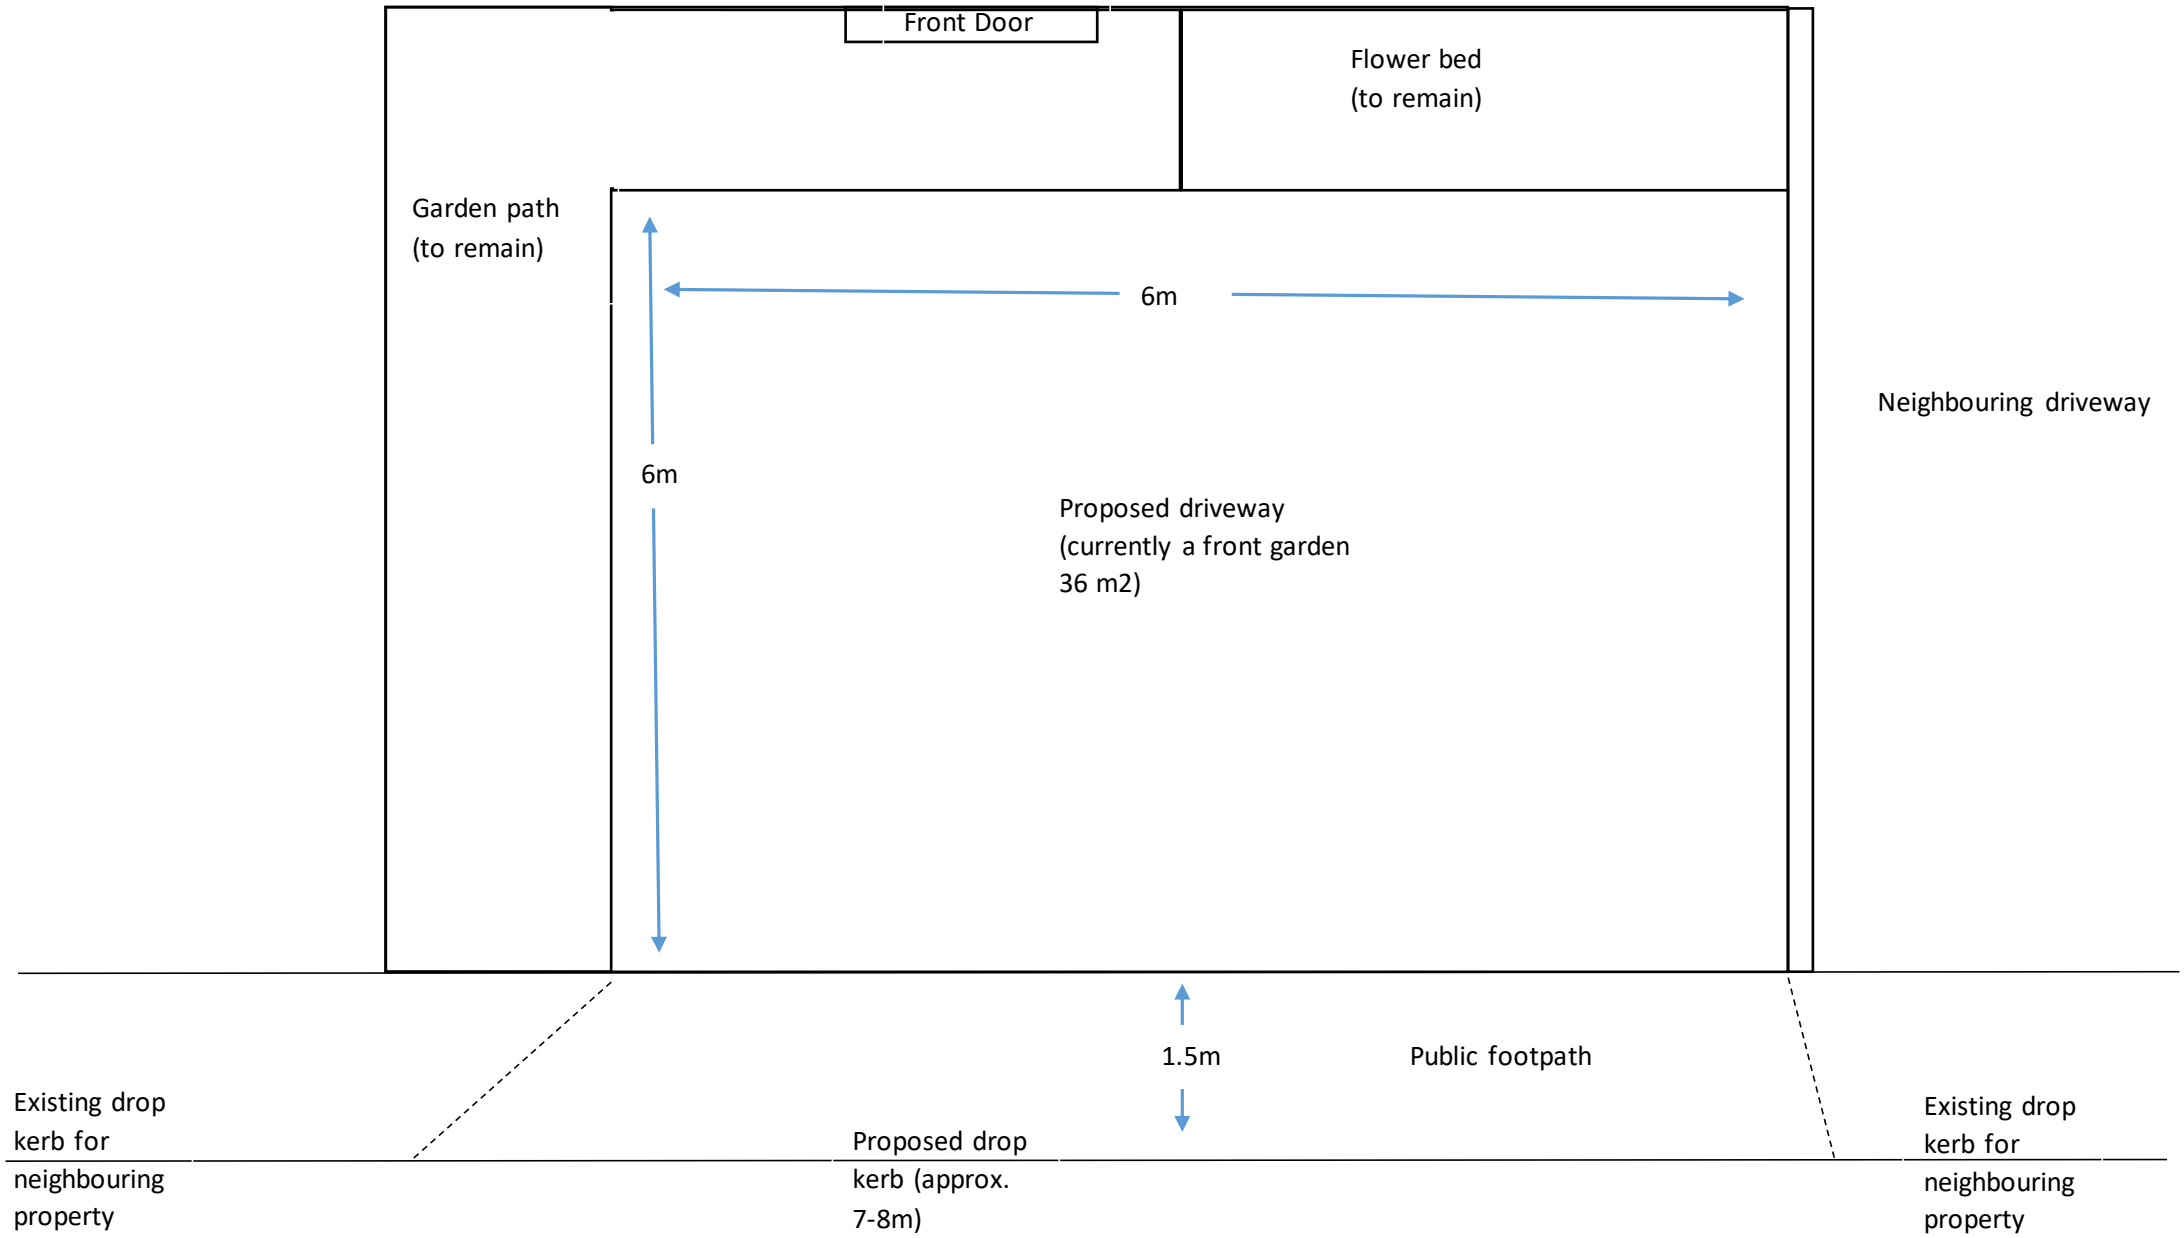

Front Door
Flower bed
(to remain)
Garden path
(to remain)
6m
6m
Neighbouring driveway
Proposed driveway
(currently a front garden
36 m2)
1.5m
Public footpath
Existing drop
kerb for
neighbouring
property
Proposed drop
kerb (approx.
7-8m)
Existing drop
kerb for
neighbouring
property