
N

W E

S

SITE LOCATION

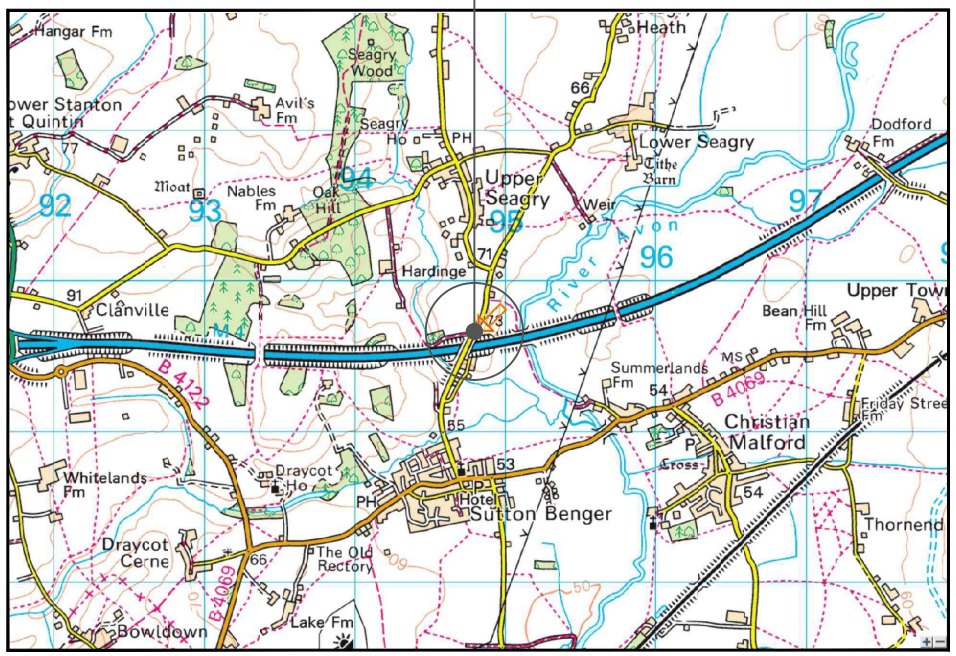


SITE LOCATION
(SCALE 1:50000)

ORDNANCE SURVEY EXTRACT. BASED UPON THE LANDRANGER MAP SERIES WITH THE PERMISSION OF THE CONTROLLER OF HER MAJESTY'S STATIONERY OFFICE. CROWN COPYRIGHT. LICENCE No. 100030848


0 0.5 1 1.5 2 2.5Km

LINEAR SCALE 1:50000

= SITE ACCESS

= ACCESS ROUTE

SITE LOCATION
(NGR – E394814, N179660)

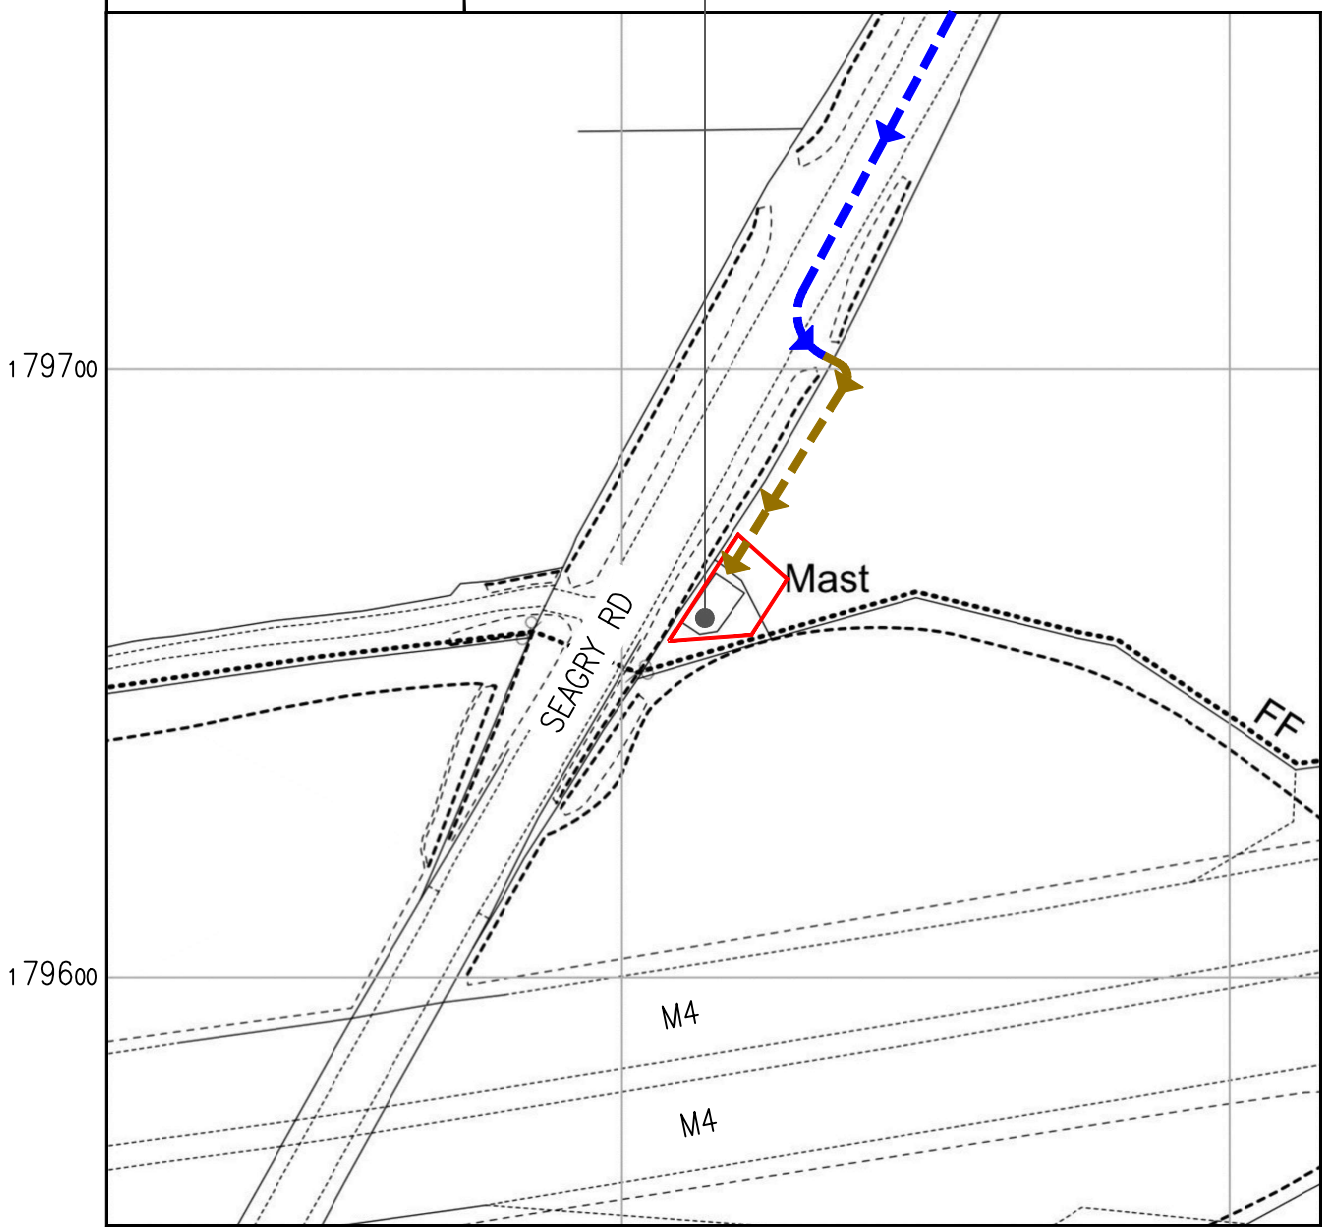


DETAILED SITE LOCATION
(SCALE 1:1250)

Supplied by: Getmapping
Centre coordinates: 394815, 179659
OS Licence Number: 100030848

0 10 20 30 40 50m

LINEAR SCALE 1:1250

| REV. | MODIFICATION | BY | CHK. | DATE |
|---|---|---|---|---|
| A | FIRST ISSUE | JK | MLB | 07.09.23 |

ICON TOWER
INNOVATIVE INFRASTRUCTURE SOLUTIONS

ICON TOWER REFERENCE No.:
GBR–WIL0004

OPERATOR 2 REFERENCE No.:
N/A

OPERATOR 3 REFERENCE No.:
N/A

SITE NAME AND ADDRESS:
HAZELWOOD FARM
SEAGRY ROAD,
CHIPPENHAM
SN15 5EU


DRAWING TITLE:
SITE LOCATION MAPS

PURPOSE OF ISSUE:
PLANNING

DRAWING NUMBER:
100

| SURVEYED BY: | ORIGINAL SIZE: | ISSUE: |
|---|---|---|
| PB | A3 | A |

| DRAWN: | DATE: | CHECKED: | DATE: |
|---|---|---|---|
| JK | 07.09.23 | MLB | 07.09.23 |

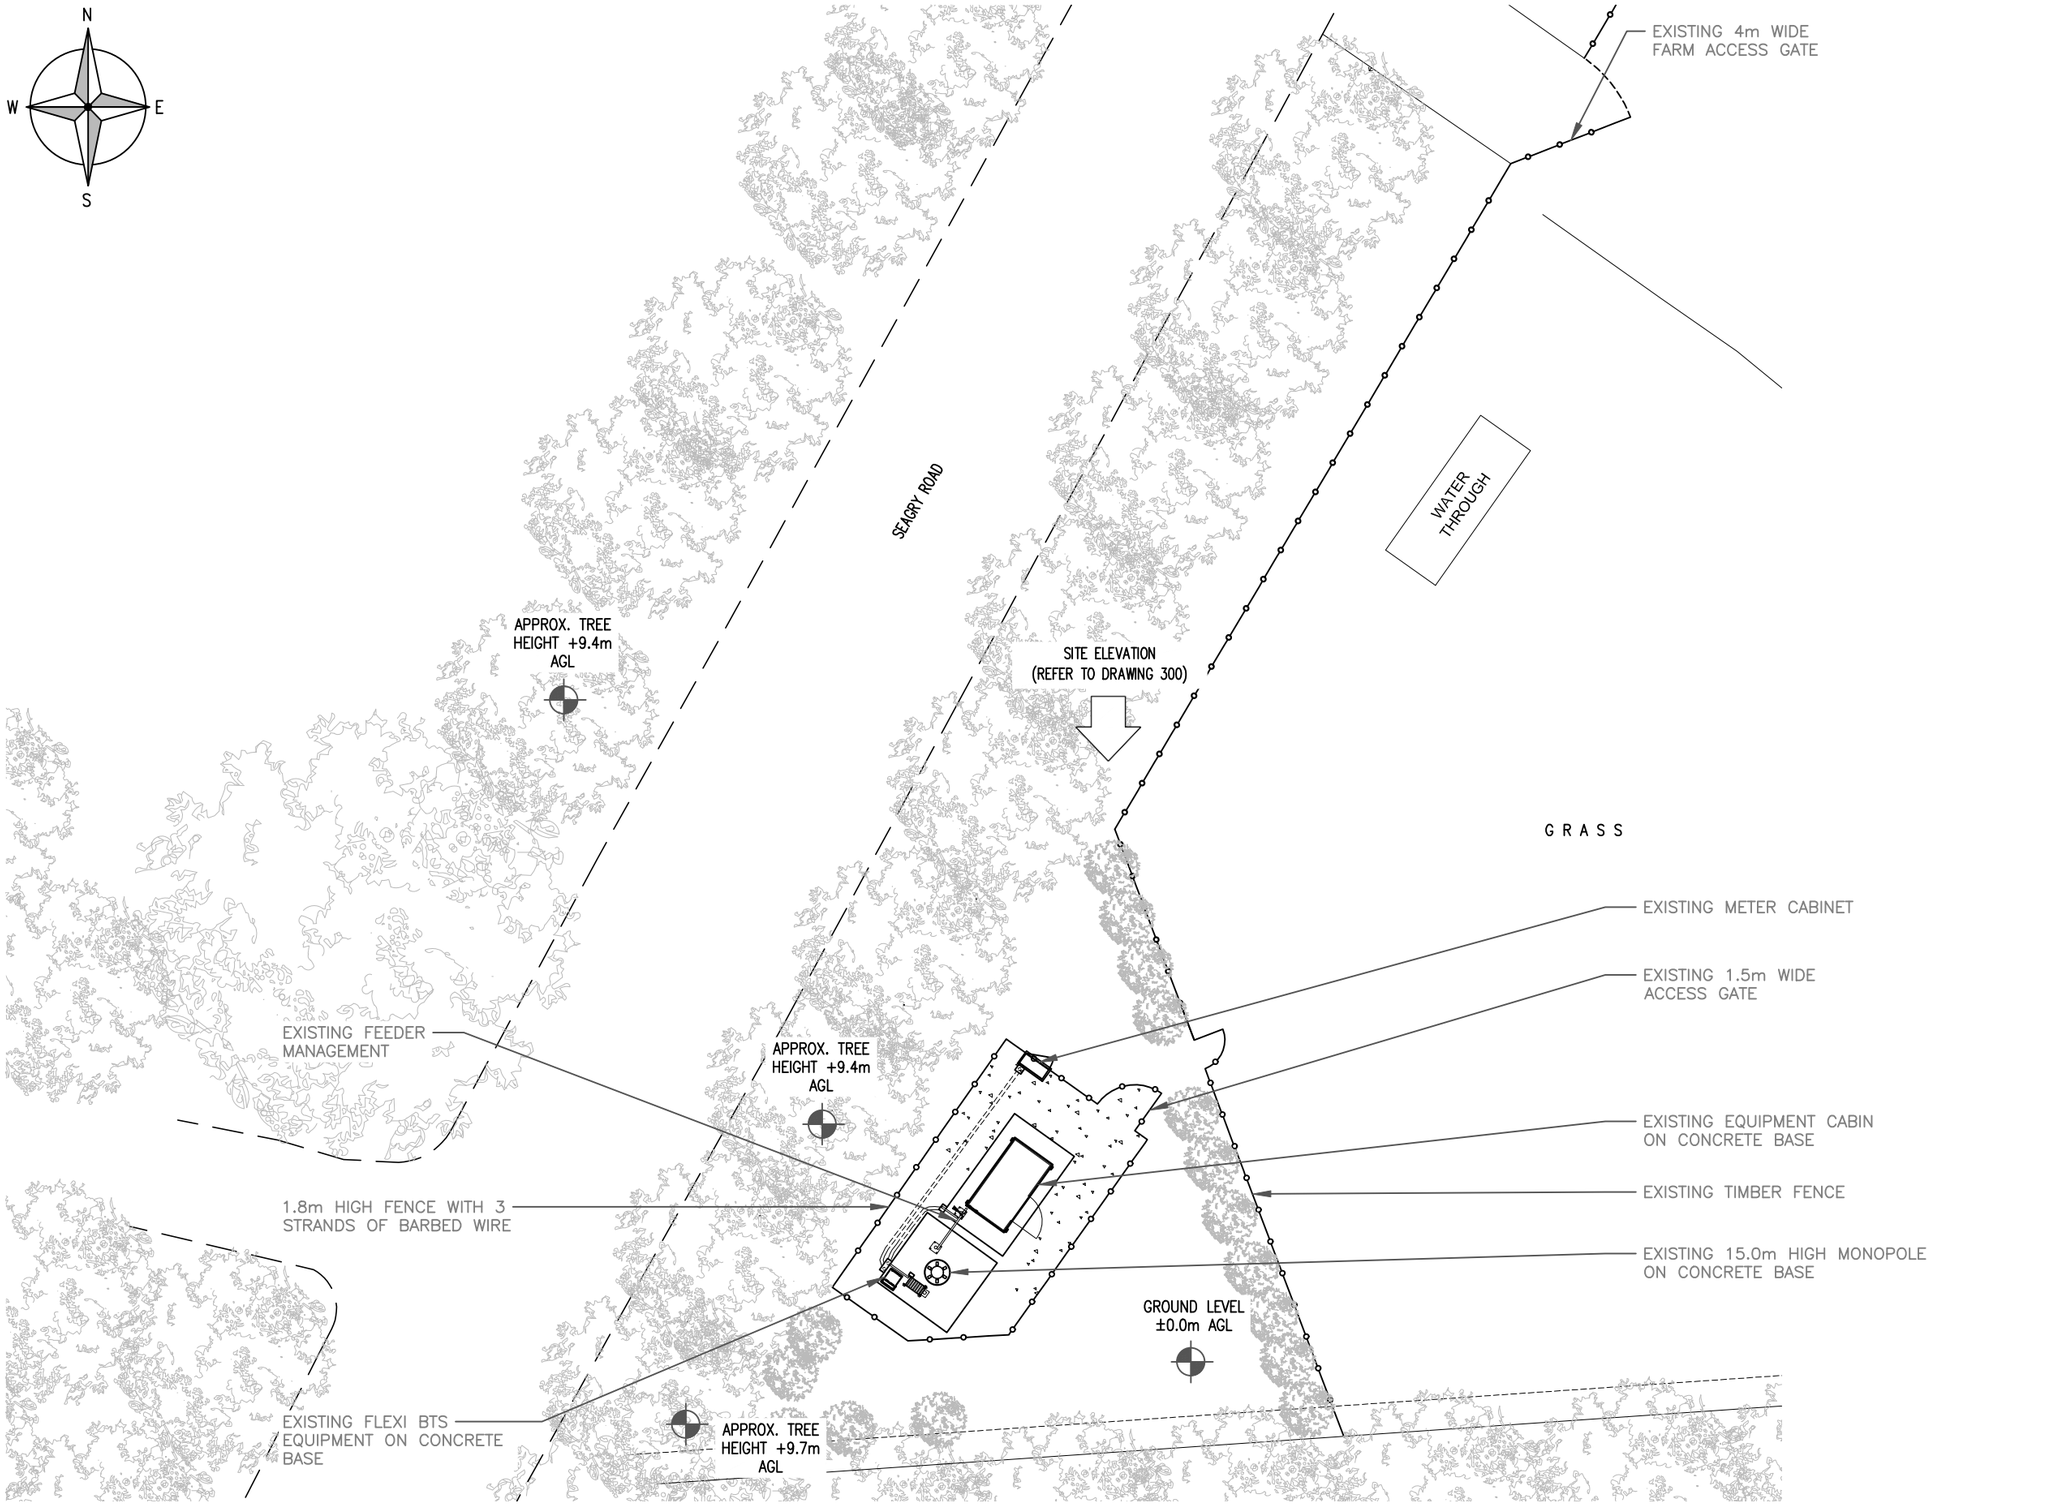


EXISTING SITE LAYOUT
(SCALE 1:200)

10000 5000 0 5000 10000 15000 20000

ORIGINAL SCALE AT A3 – 1:200

ALL DIMENSIONS IN MILLIMETRES

| REV. | MODIFICATION | BY | CHK. | DATE |
|---|---|---|---|---|
| A | FIRST ISSUE | JK | MLB | 07.09.23 |

ICON TOWER
INNOVATIVE INFRASTRUCTURE SOLUTIONS

ICON TOWER REFERENCE No.:
GBR–WIL0004

OPERATOR 2 REFERENCE No.:
N/A

OPERATOR 3 REFERENCE No.:
N/A


SITE NAME AND ADDRESS:
HAZELWOOD FARM
SEAGRY ROAD,
CHIPPENHAM
SN15 5EU

DRAWING TITLE:
EXISTING SITE LAYOUT

PURPOSE OF ISSUE:
PLANNING

DRAWING NUMBER:
200

| SURVEYED BY: | | ORIGINAL SIZE: | | ISSUE: |
|---|---|---|---|---|
| PB | | A3 | | A |
| DRAWN: JK | DATE: 07.09.23 | CHECKED: MLB | DATE: 07.09.23 | |

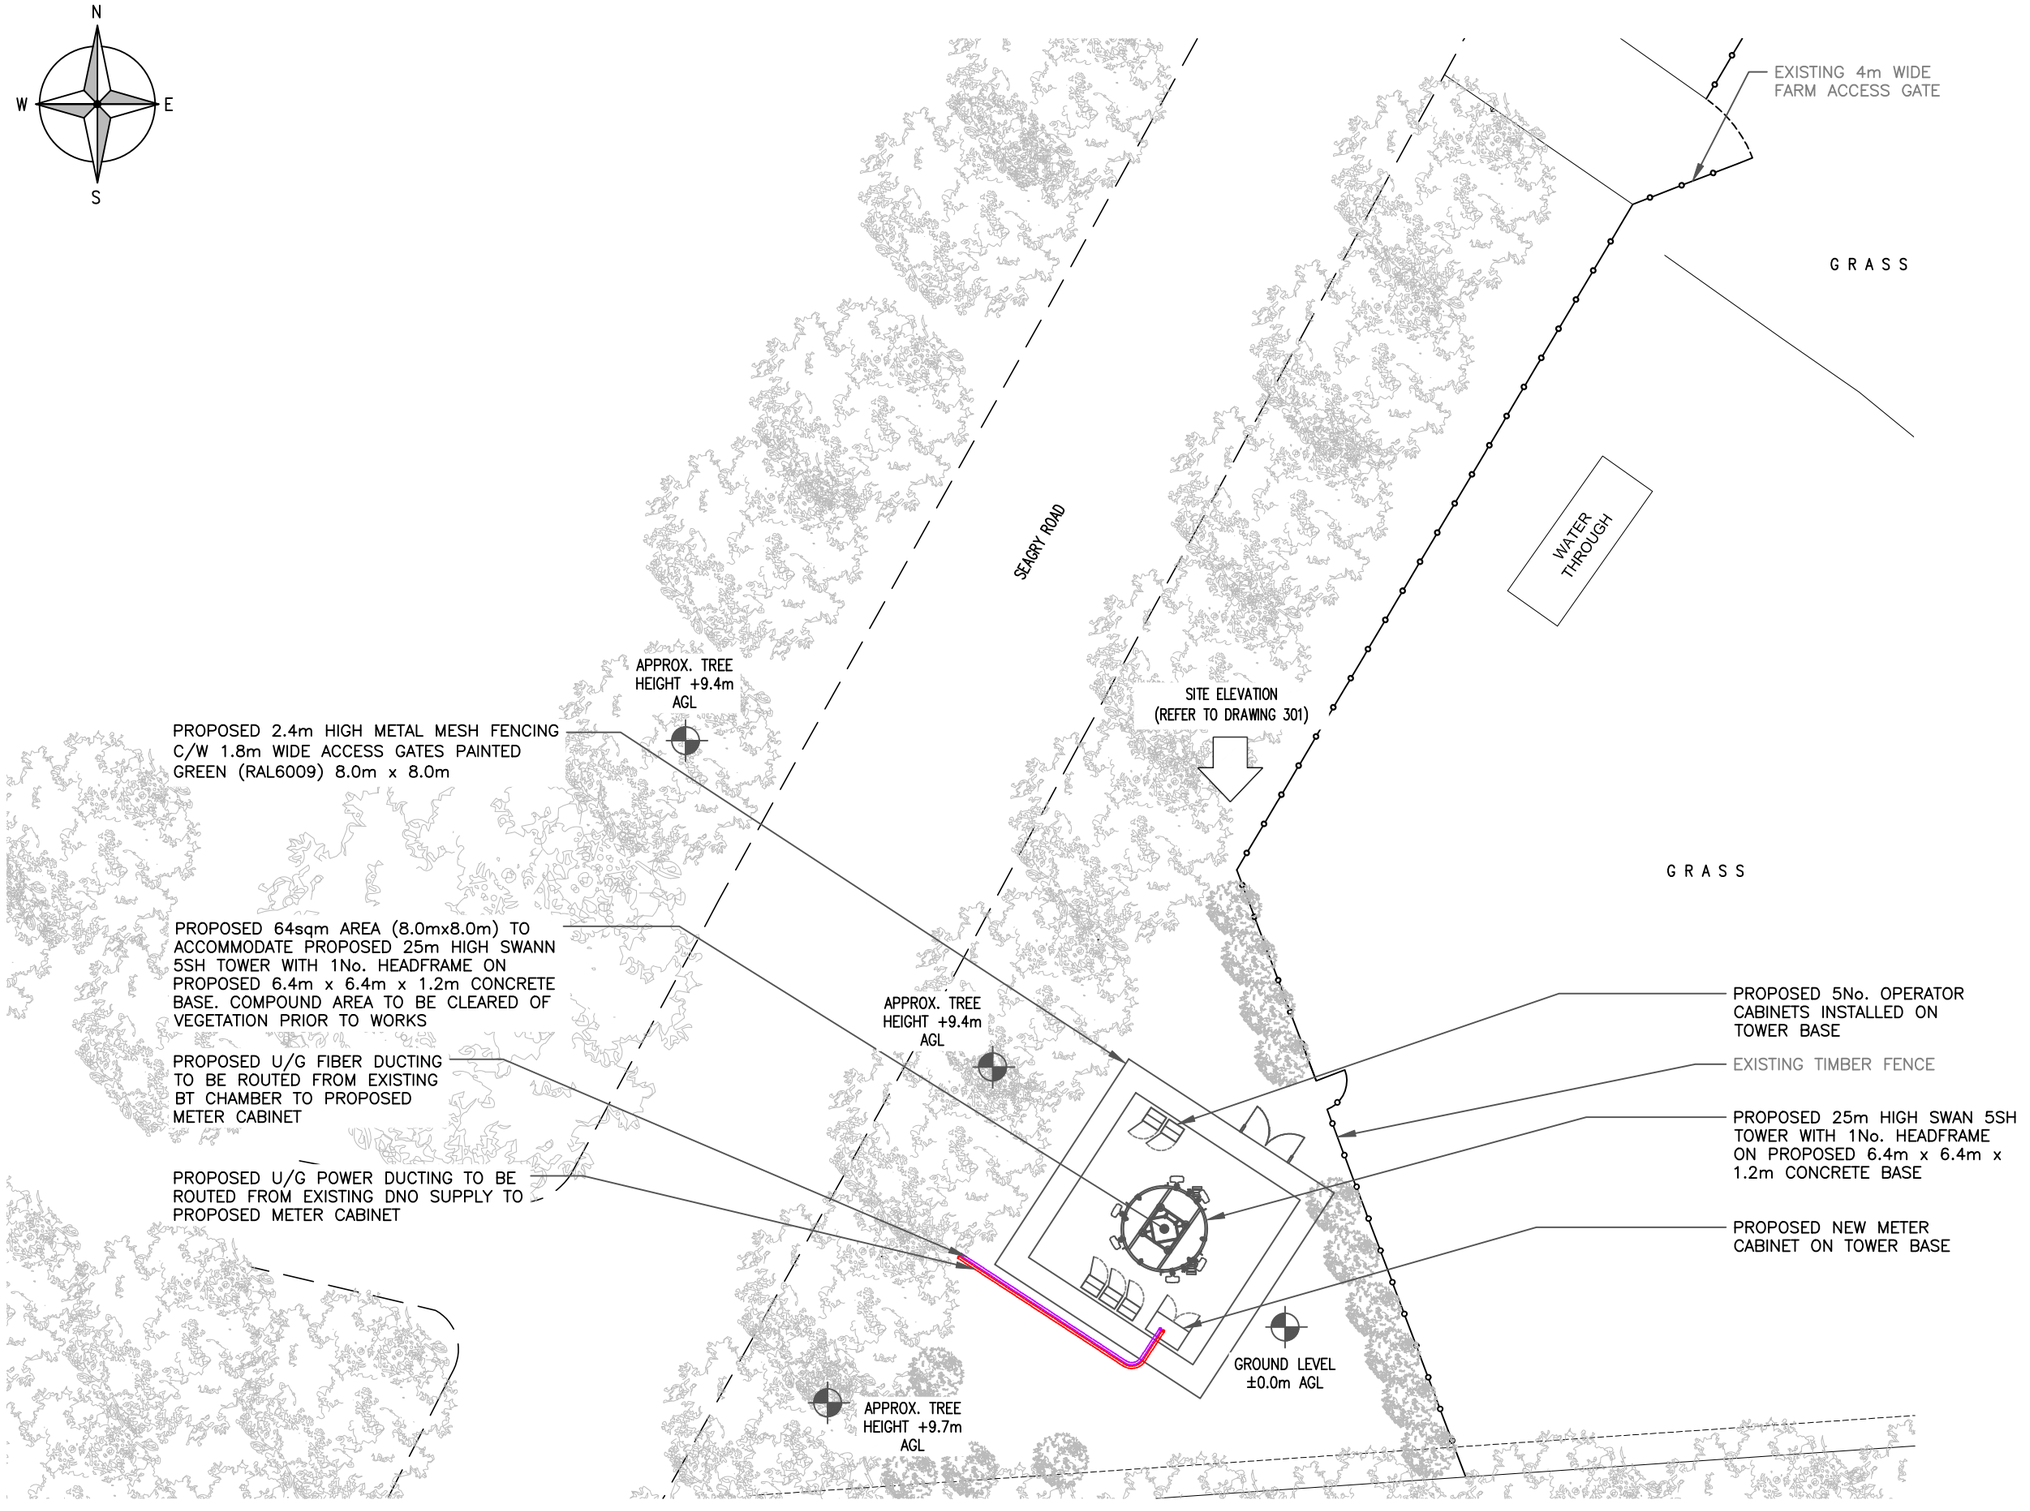


PROPOSED SITE LAYOUT
(SCALE 1:200)

10000 5000 0 5000 10000 15000 20000

ORIGINAL SCALE AT A3 – 1:200

ALL DIMENSIONS IN MILLIMETRES

| REV. | MODIFICATION | BY | CHK. | DATE |
|---|---|---|---|---|
| A | FIRST ISSUE | JK | MLB | 07.09.23 |

ICON TOWER
INNOVATIVE INFRASTRUCTURE SOLUTIONS

ICON TOWER REFERENCE No.:
GBR–WIL0004

OPERATOR 2 REFERENCE No.:
N/A

OPERATOR 3 REFERENCE No.:
N/A

SITE NAME AND ADDRESS:
HAZELWOOD FARM
SEAGRY ROAD,
CHIPPENHAM
SN15 5EU


DRAWING TITLE:
PROPOSED SITE LAYOUT

PURPOSE OF ISSUE:
PLANNING

DRAWING NUMBER:
201

| SURVEYED BY: | ORIGINAL SIZE: | ISSUE: |
|---|---|---|
| PB | A3 | A |

| DRAWN: | DATE: | CHECKED: | DATE: |
|---|---|---|---|
| JK | 07.09.23 | MLB | 07.09.23 |

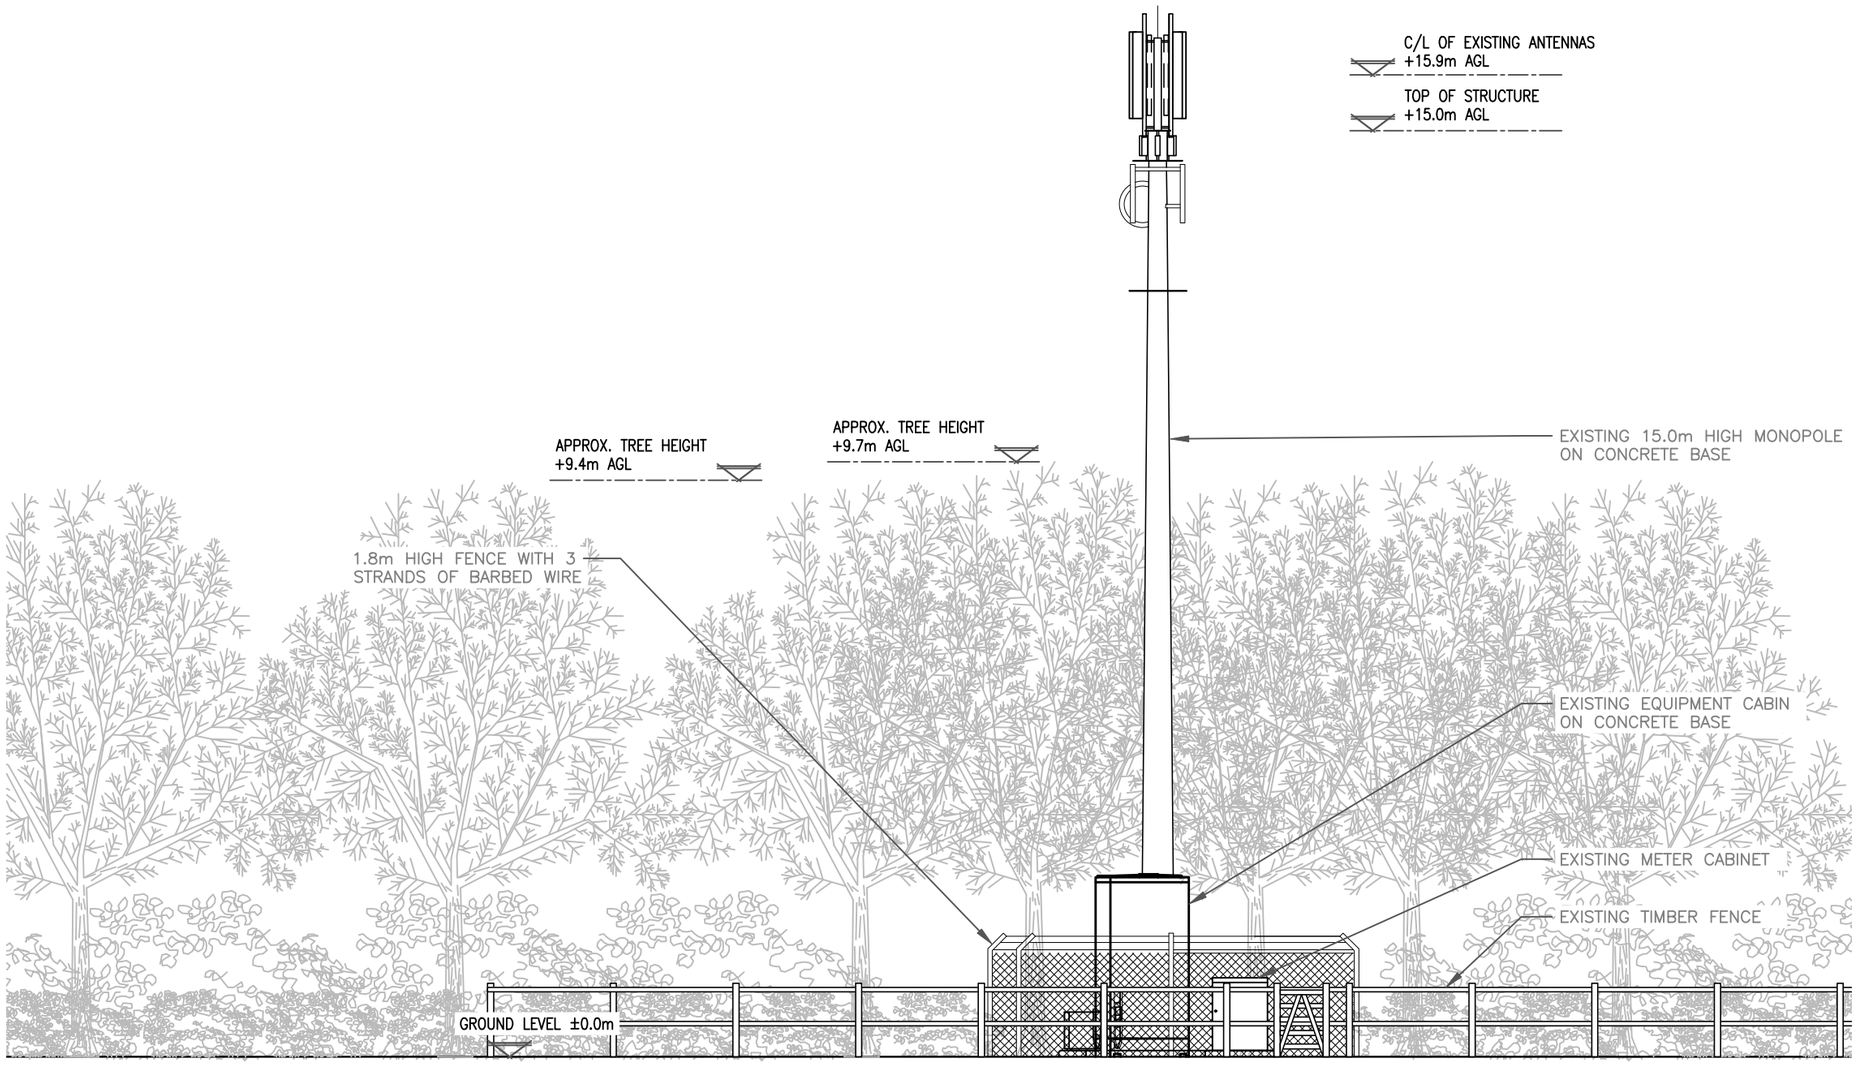


EXISTING NORTH ELEVATION
(SCALE 1:100)

5000 0 5000 10000

ORIGINAL SCALE AT A3 – 1:100

ALL DIMENSIONS IN MILLIMETRES

| REV. | MODIFICATION | BY | CHK. | DATE |
|---|---|---|---|---|
| A | FIRST ISSUE | JK | MLB | 07.09.23 |

ICON TOWER
INNOVATIVE INFRASTRUCTURE SOLUTIONS

ICON TOWER REFERENCE No.:
GBR–WIL0004

OPERATOR 2 REFERENCE No.:
N/A

OPERATOR 3 REFERENCE No.:
N/A


SITE NAME AND ADDRESS:
HAZELWOOD FARM
SEAGRY ROAD,
CHIPPENHAM
SN15 5EU

DRAWING TITLE:
EXISTING SITE ELEVATION

PURPOSE OF ISSUE:
PLANNING

DRAWING NUMBER:
300

| SURVEYED BY: | | ORIGINAL SIZE: | | ISSUE: |
|---|---|---|---|---|
| PB | | A3 | | A |
| DRAWN: JK | DATE: 07.09.23 | CHECKED: MLB | DATE: 07.09.23 | |

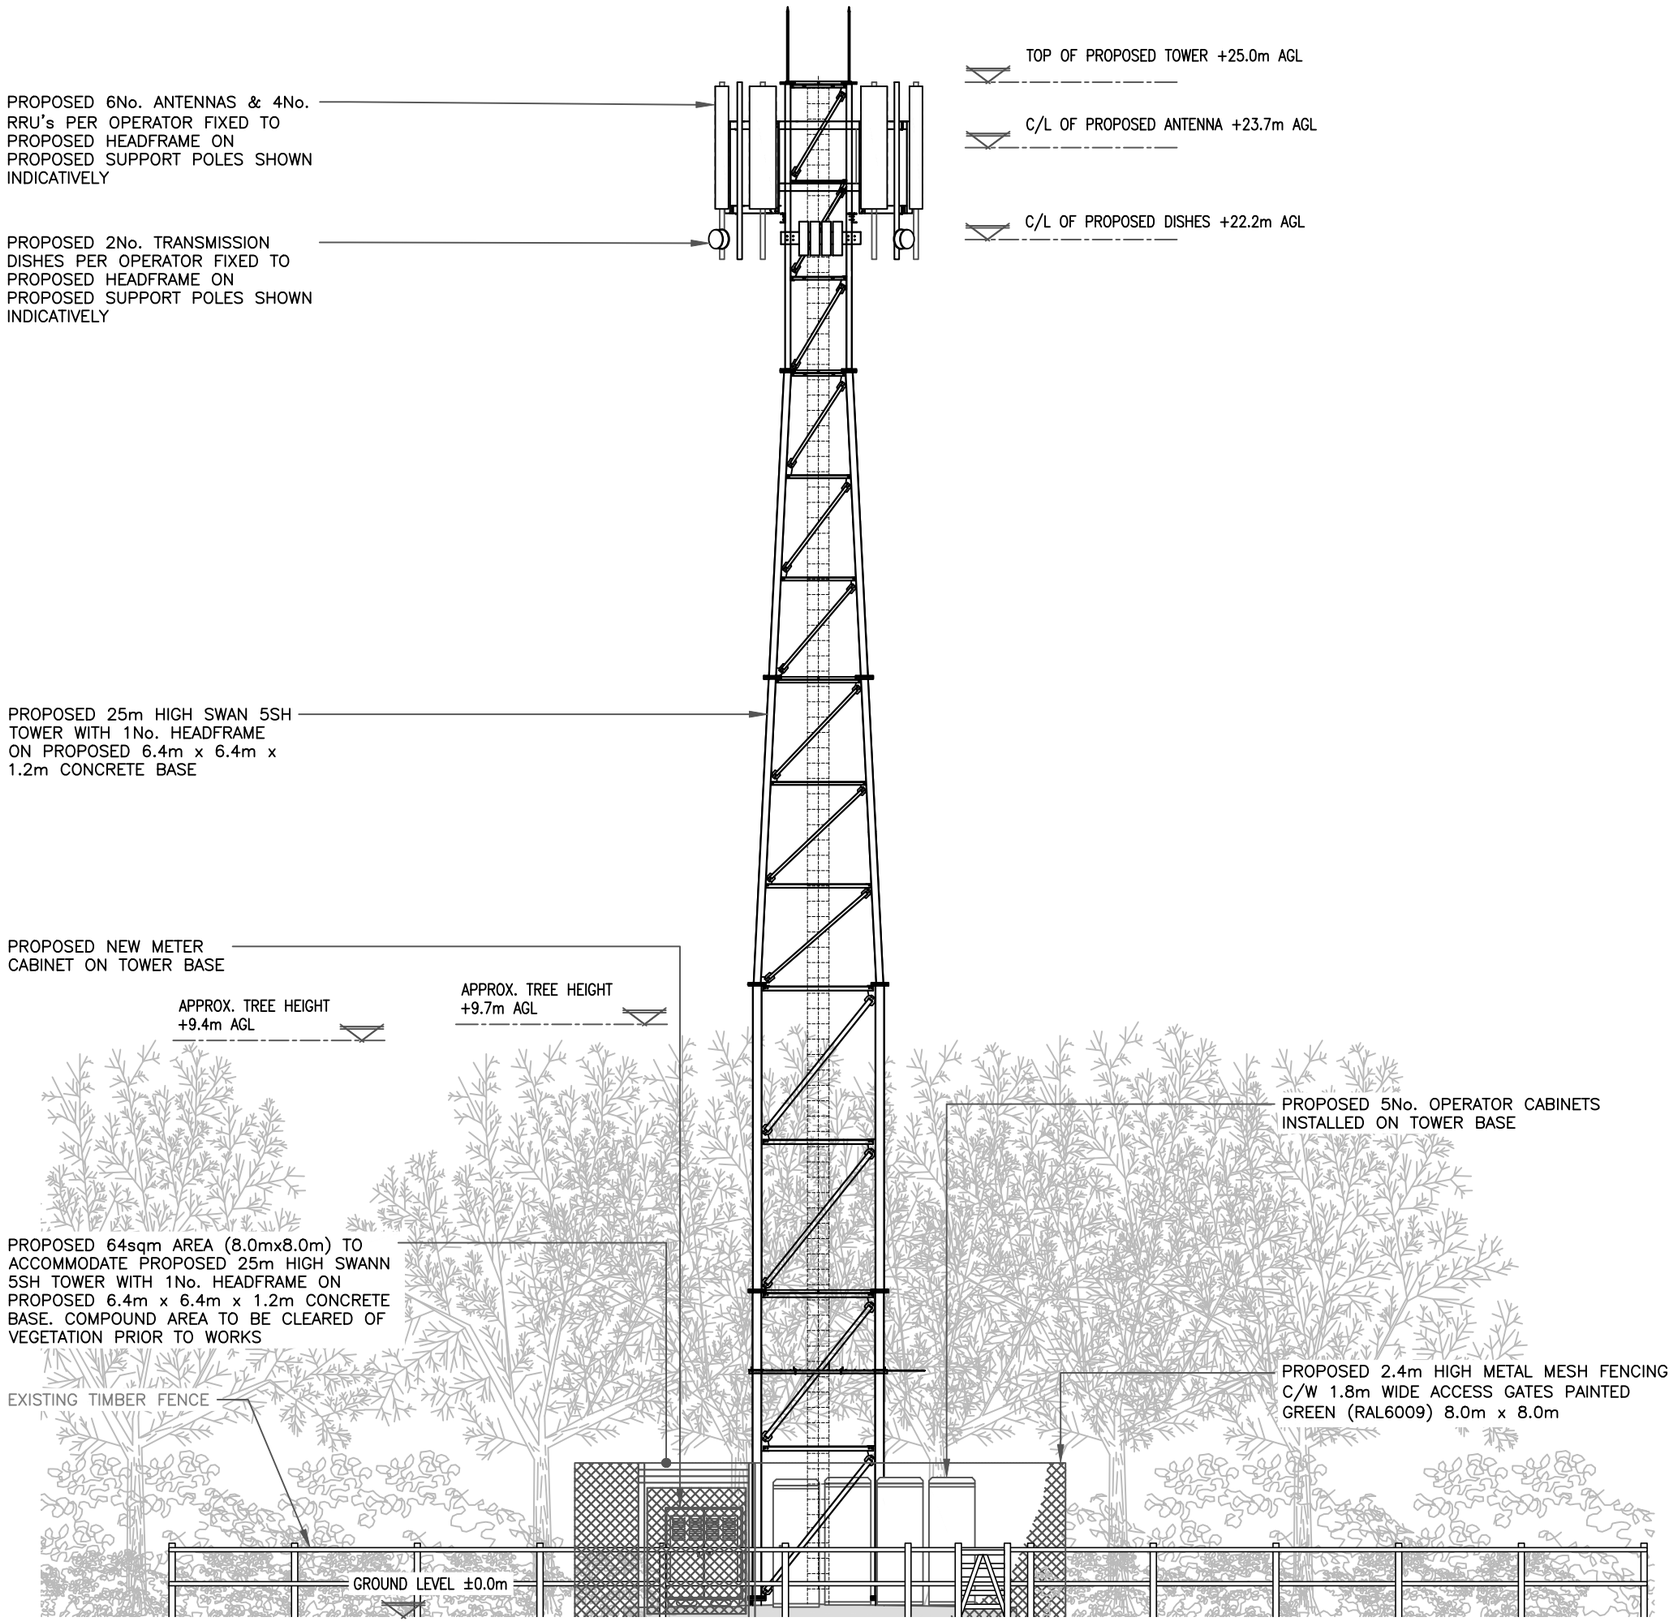


PROPOSED NORTH ELEVATION
(SCALE 1:100)

5000 0 5000 10000

ORIGINAL SCALE AT A3 – 1:100

ALL DIMENSIONS IN MILLIMETRES

| REV. | MODIFICATION | BY | CHK. | DATE |
|---|---|---|---|---|
| A | FIRST ISSUE | JK | MLB | 07.09.23 |

ICON TOWER
INNOVATIVE INFRASTRUCTURE SOLUTIONS

ICON TOWER REFERENCE No.:
GBR–WIL0004

OPERATOR 2 REFERENCE No.:
N/A

OPERATOR 3 REFERENCE No.:
N/A

SITE NAME AND ADDRESS:
HAZELWOOD FARM
SEAGRY ROAD,
CHIPPENHAM
SN15 5EU

DRAWING TITLE:
PROPOSED SITE ELEVATION

PURPOSE OF ISSUE:
PLANNING

DRAWING NUMBER:
301

| SURVEYED BY: | | ORIGINAL SIZE: | | ISSUE: |
|---|---|---|---|---|
| PB | | A3 | | A |
| DRAWN: JK | DATE: 07.09.23 | CHECKED: MLB | DATE: 07.09.23 | |