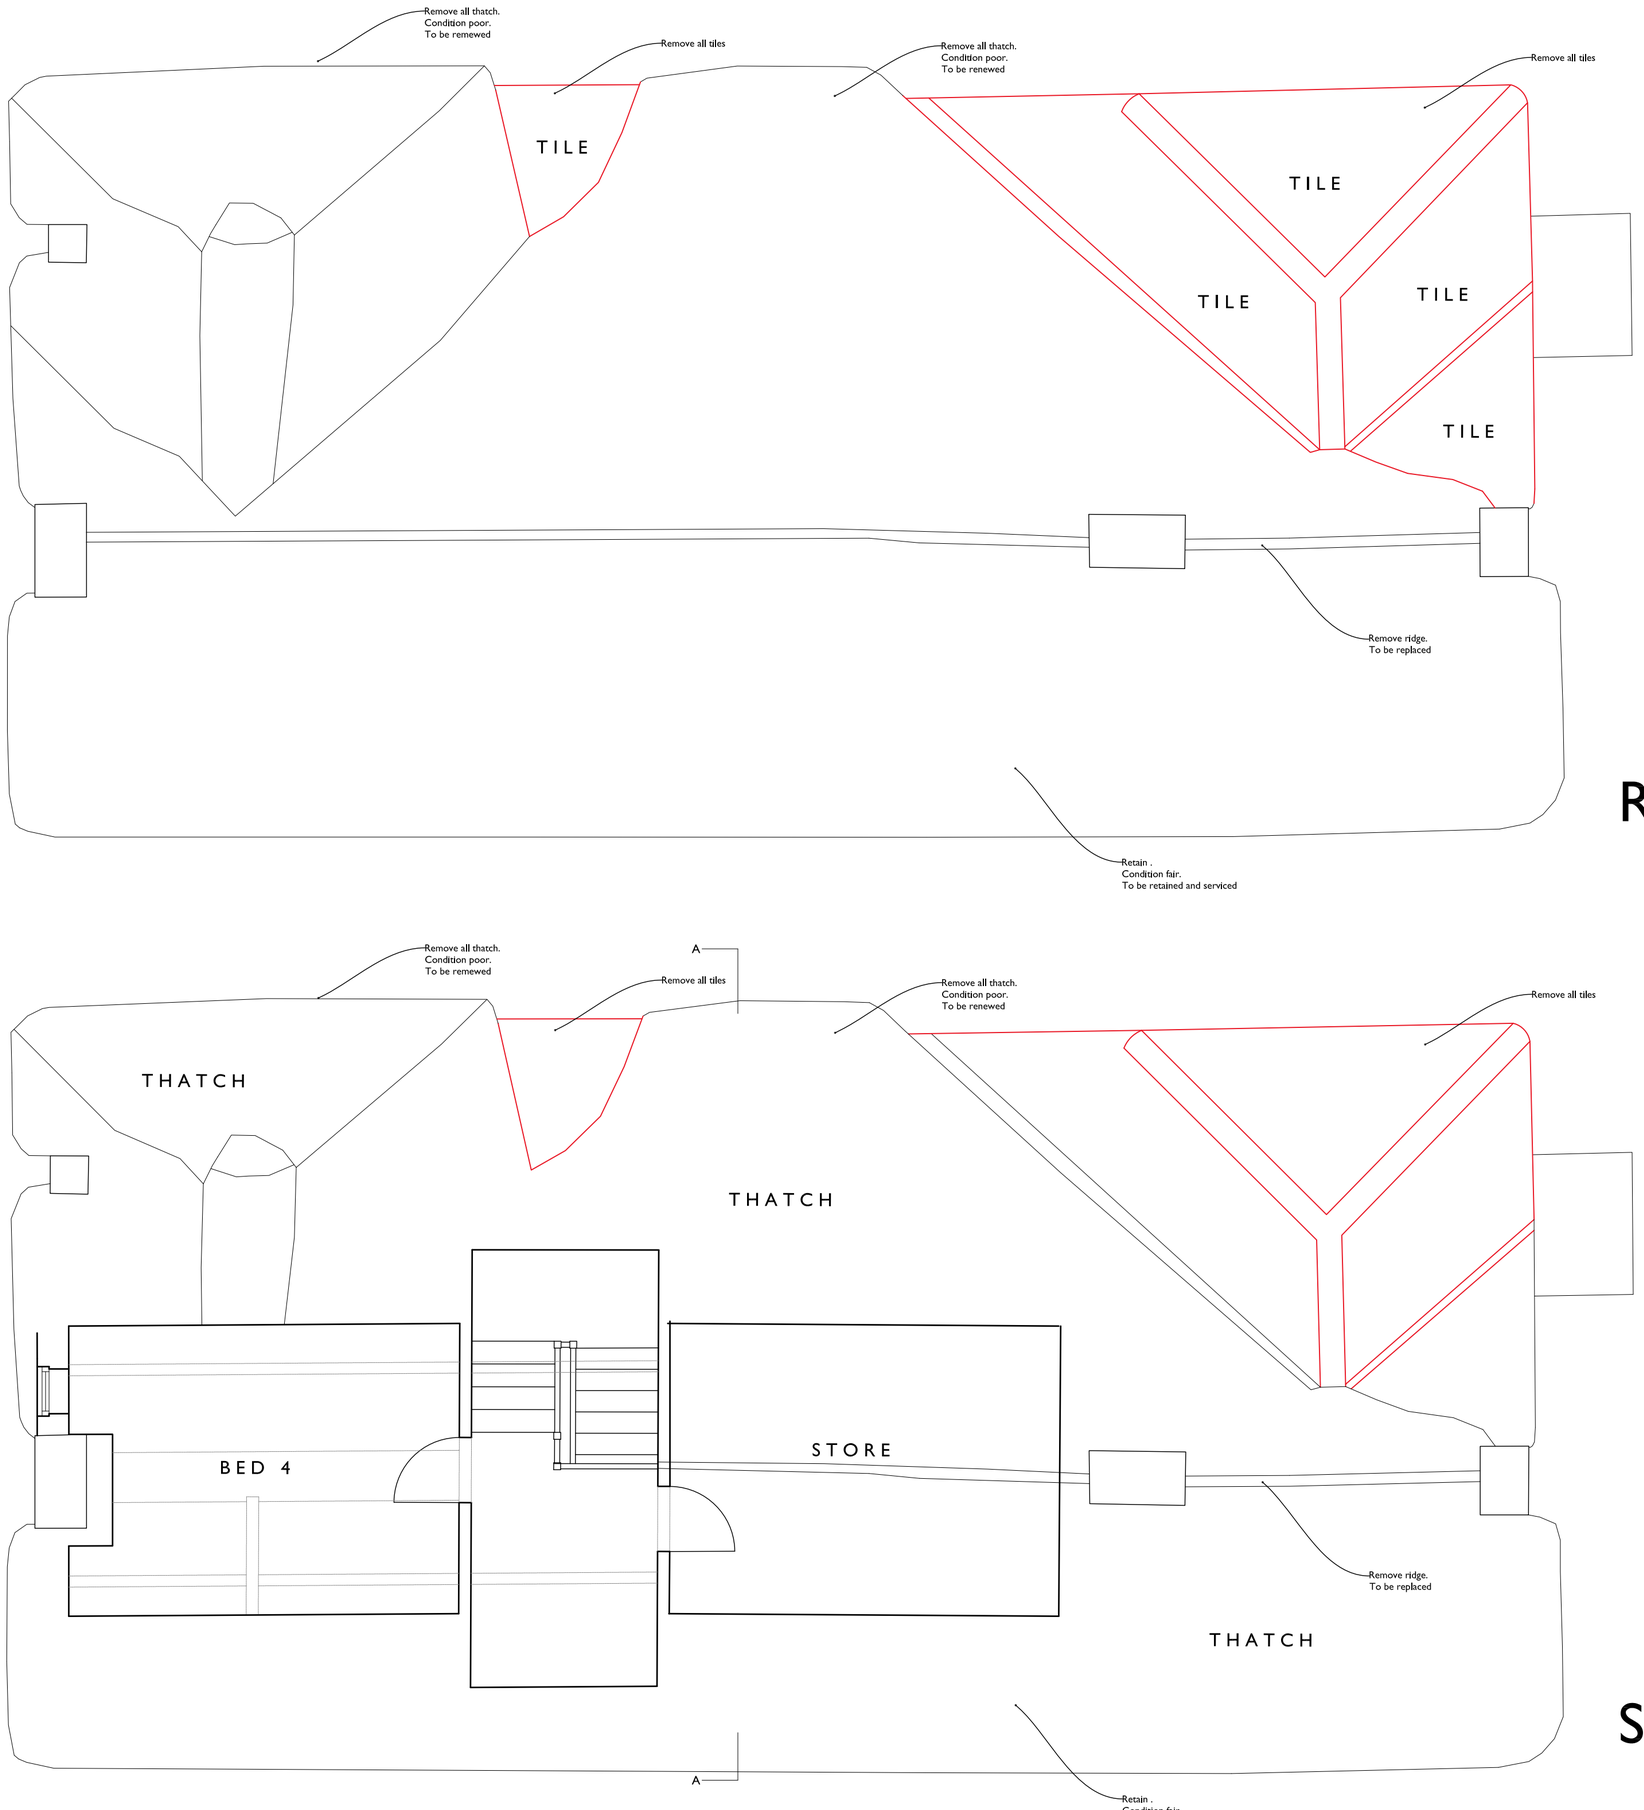


Rev.	DR.	CH.	Date	Notes
-	GH	JH	06.10.23	Issued for Planning

PROJECT: Lower Farm Cottages

DRAWING: Existing Plans

DRAWING No.: 4285 - 3

SCALE: 1:50 @ A1
1:100 @ A3

DATE: MAY 2023

N

llewellyn harker lowe

home farm, east pennard, shepton mallet, BA4 6TT
email: architects@llewellynharker.com
Tel 01749 860022

© llewellyn harker architects 2016

0m 1m 2m 3m 4m 5m

ROOF PLAN

SECOND FLOOR

FIRST FLOOR

GROUND FLOOR