Rev.	DR.	CH.	Date	Notes
•	GH	JH	06.10.2023	Issues for Planning

PROJECT	Lower Farm Cottages
DRAWING	Existing and Proposed Sketches
DRAWING No.	4285 - 10
SCALE: Not to scale	DATE: OCT 2023

llewellyn
harker
lowe

home farm, east pennard, shepton mallet, BA4 6TT Tel 01749 860022
email architects@llewellynharker.com
© llewellyn harker architects 2016



Existing North East and South East Elevation



Proposed North East and South East Elevation



Existing North West and North East Elevation

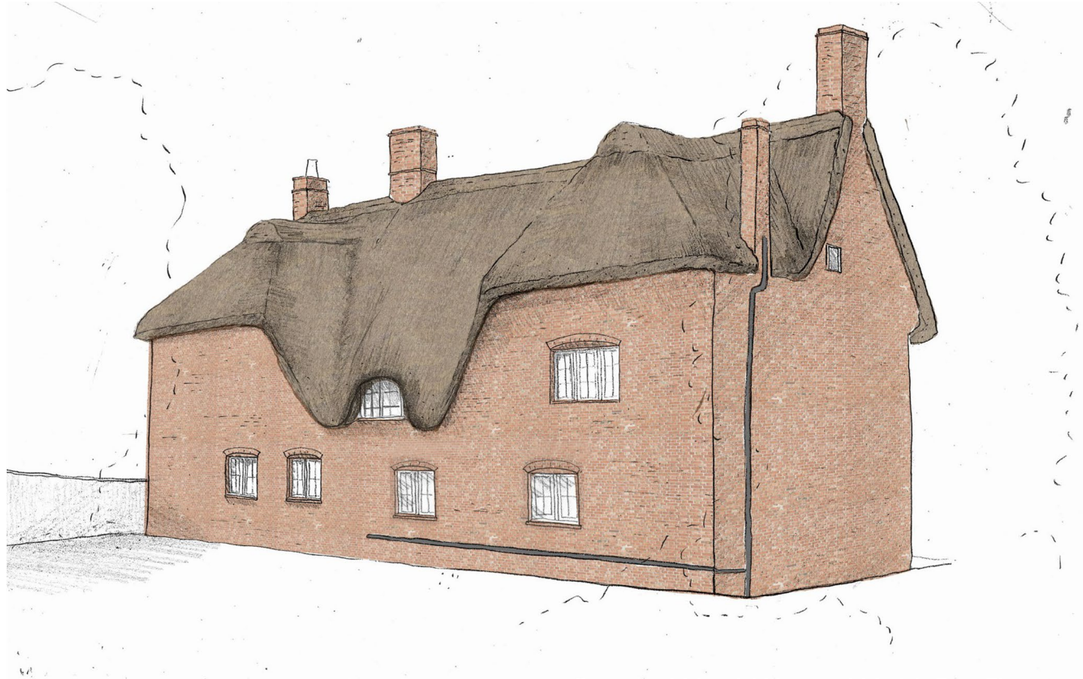

Proposed North West and North East Elevation