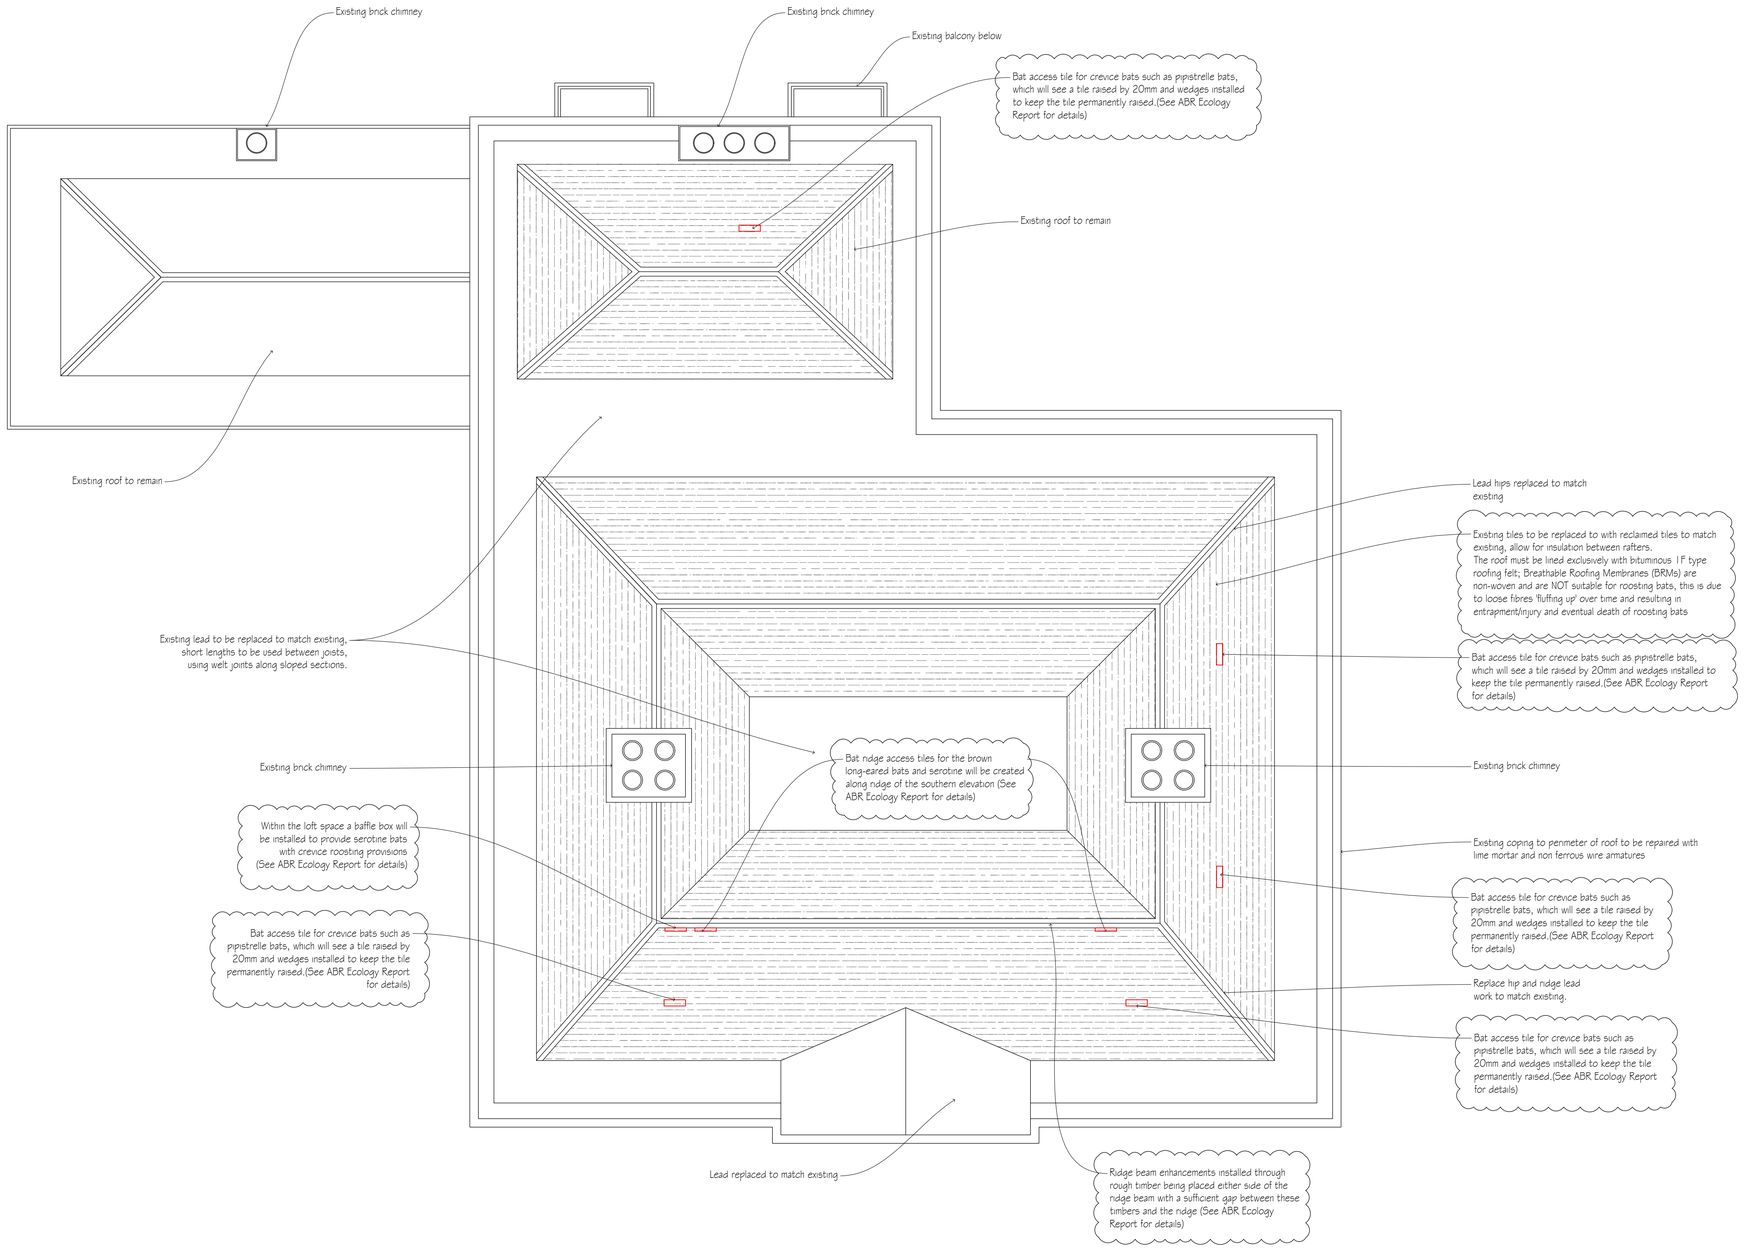


NOTE:
Plans to be read in conjunction with the ABR Ecology Preliminary Roost and Bat Activity Report, 10th August 2023

0m 1m 2m

revisions	initial	date
A Bat compensation mitigation and biodiversity enhancement notes added	EG	13.09.23

Contractors, Sub Contractors and Suppliers are to check all relevant dimensions and levels of site and buildings before commencing any shop drawings or building work.

This drawing is copyright and may not be reproduced in any part of form without the written consent of Fowler Architecture and Planning

project
TIDCOMBE MANOR
Tidcombe
Wiltshire
SN8 3SL

drawing
Proposed Roof Plan

scale	drawn by	date
1:50 @A1	EG	May '23

drawing no	rev
221210-45	A

FOWLER ARCHITECTURE & PLANNING
39 High Street
Pewsey
Wiltshire
SN9 5AF
tel (01672) 569444
enquiries@faap.co.uk