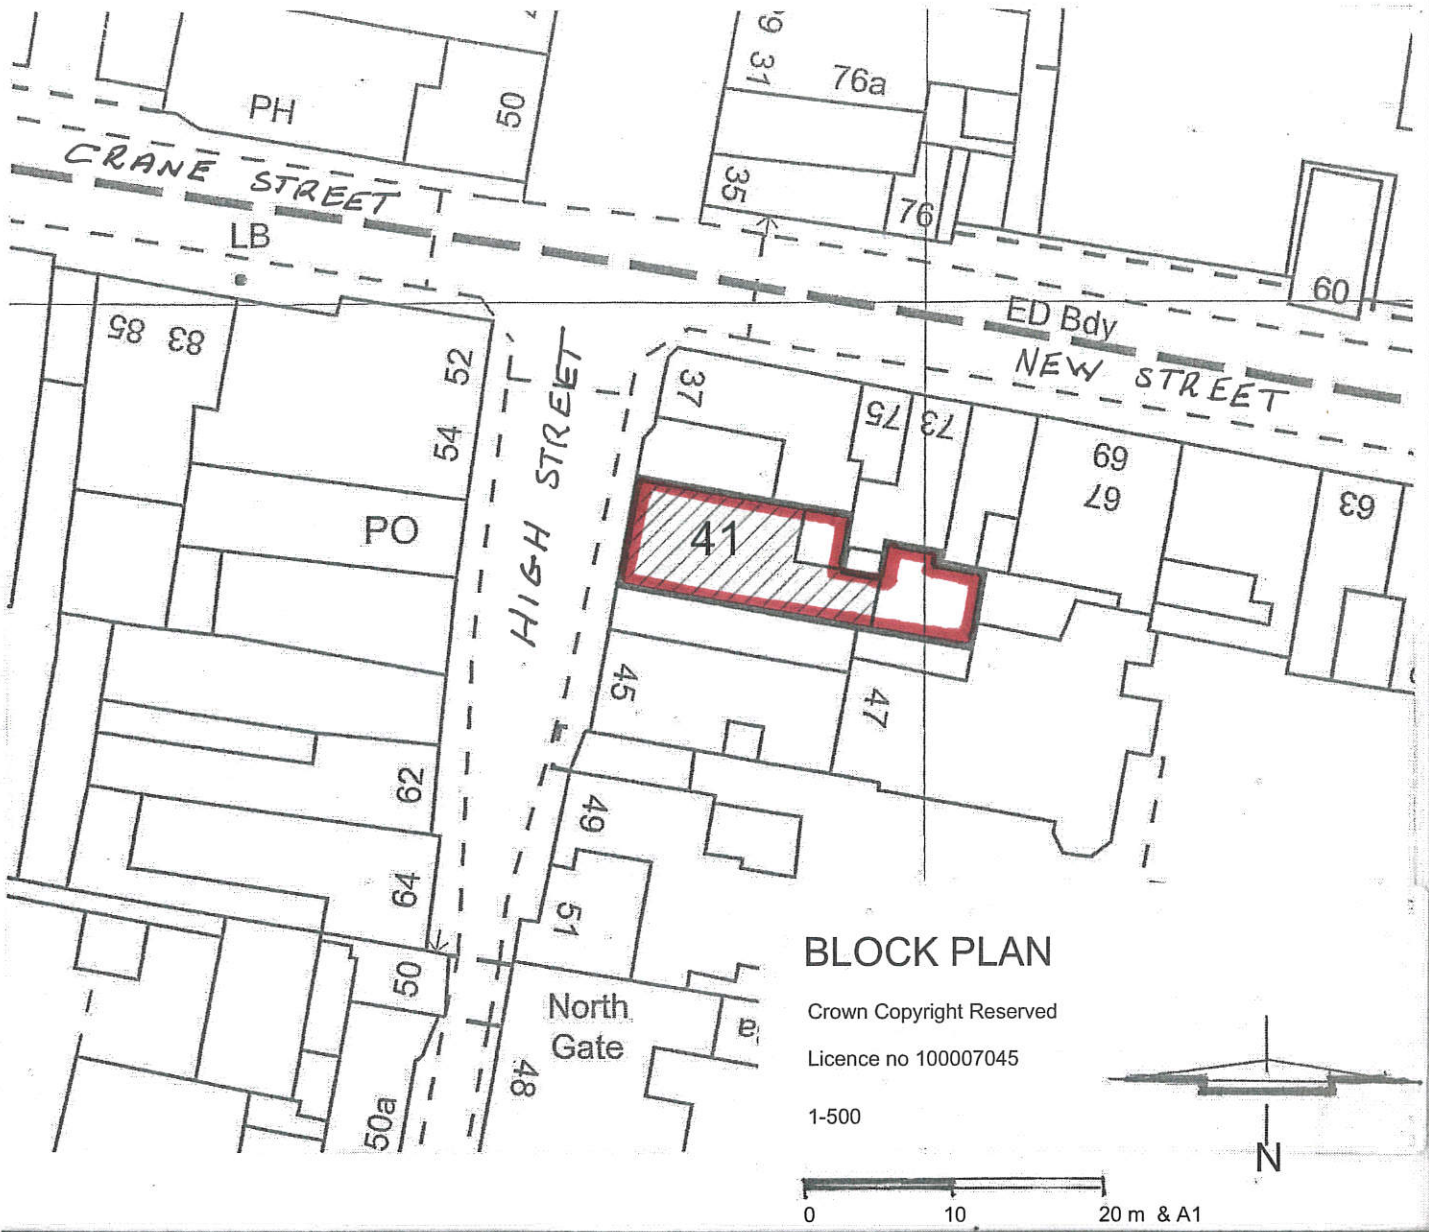


Damen Associates Ltd
Architectural Services

Kingsdown Studio
Back Drove
West Winterslow
Salisbury, Wilts SP5 1SX
Tel/Fax: 01980 863191
E-mail: burrows.damen@btconnect.com

Trustees of B J K Rothwell Settlement
House of Steps
41 High Street
Salisbury
SP1 2 PB

Sub Division and Change of Use

Scale	1-500
Date	Oct 23

Drwg. no.	Rev.		PN
06823	2	This plan is the Surveyors COPYRIGHT	