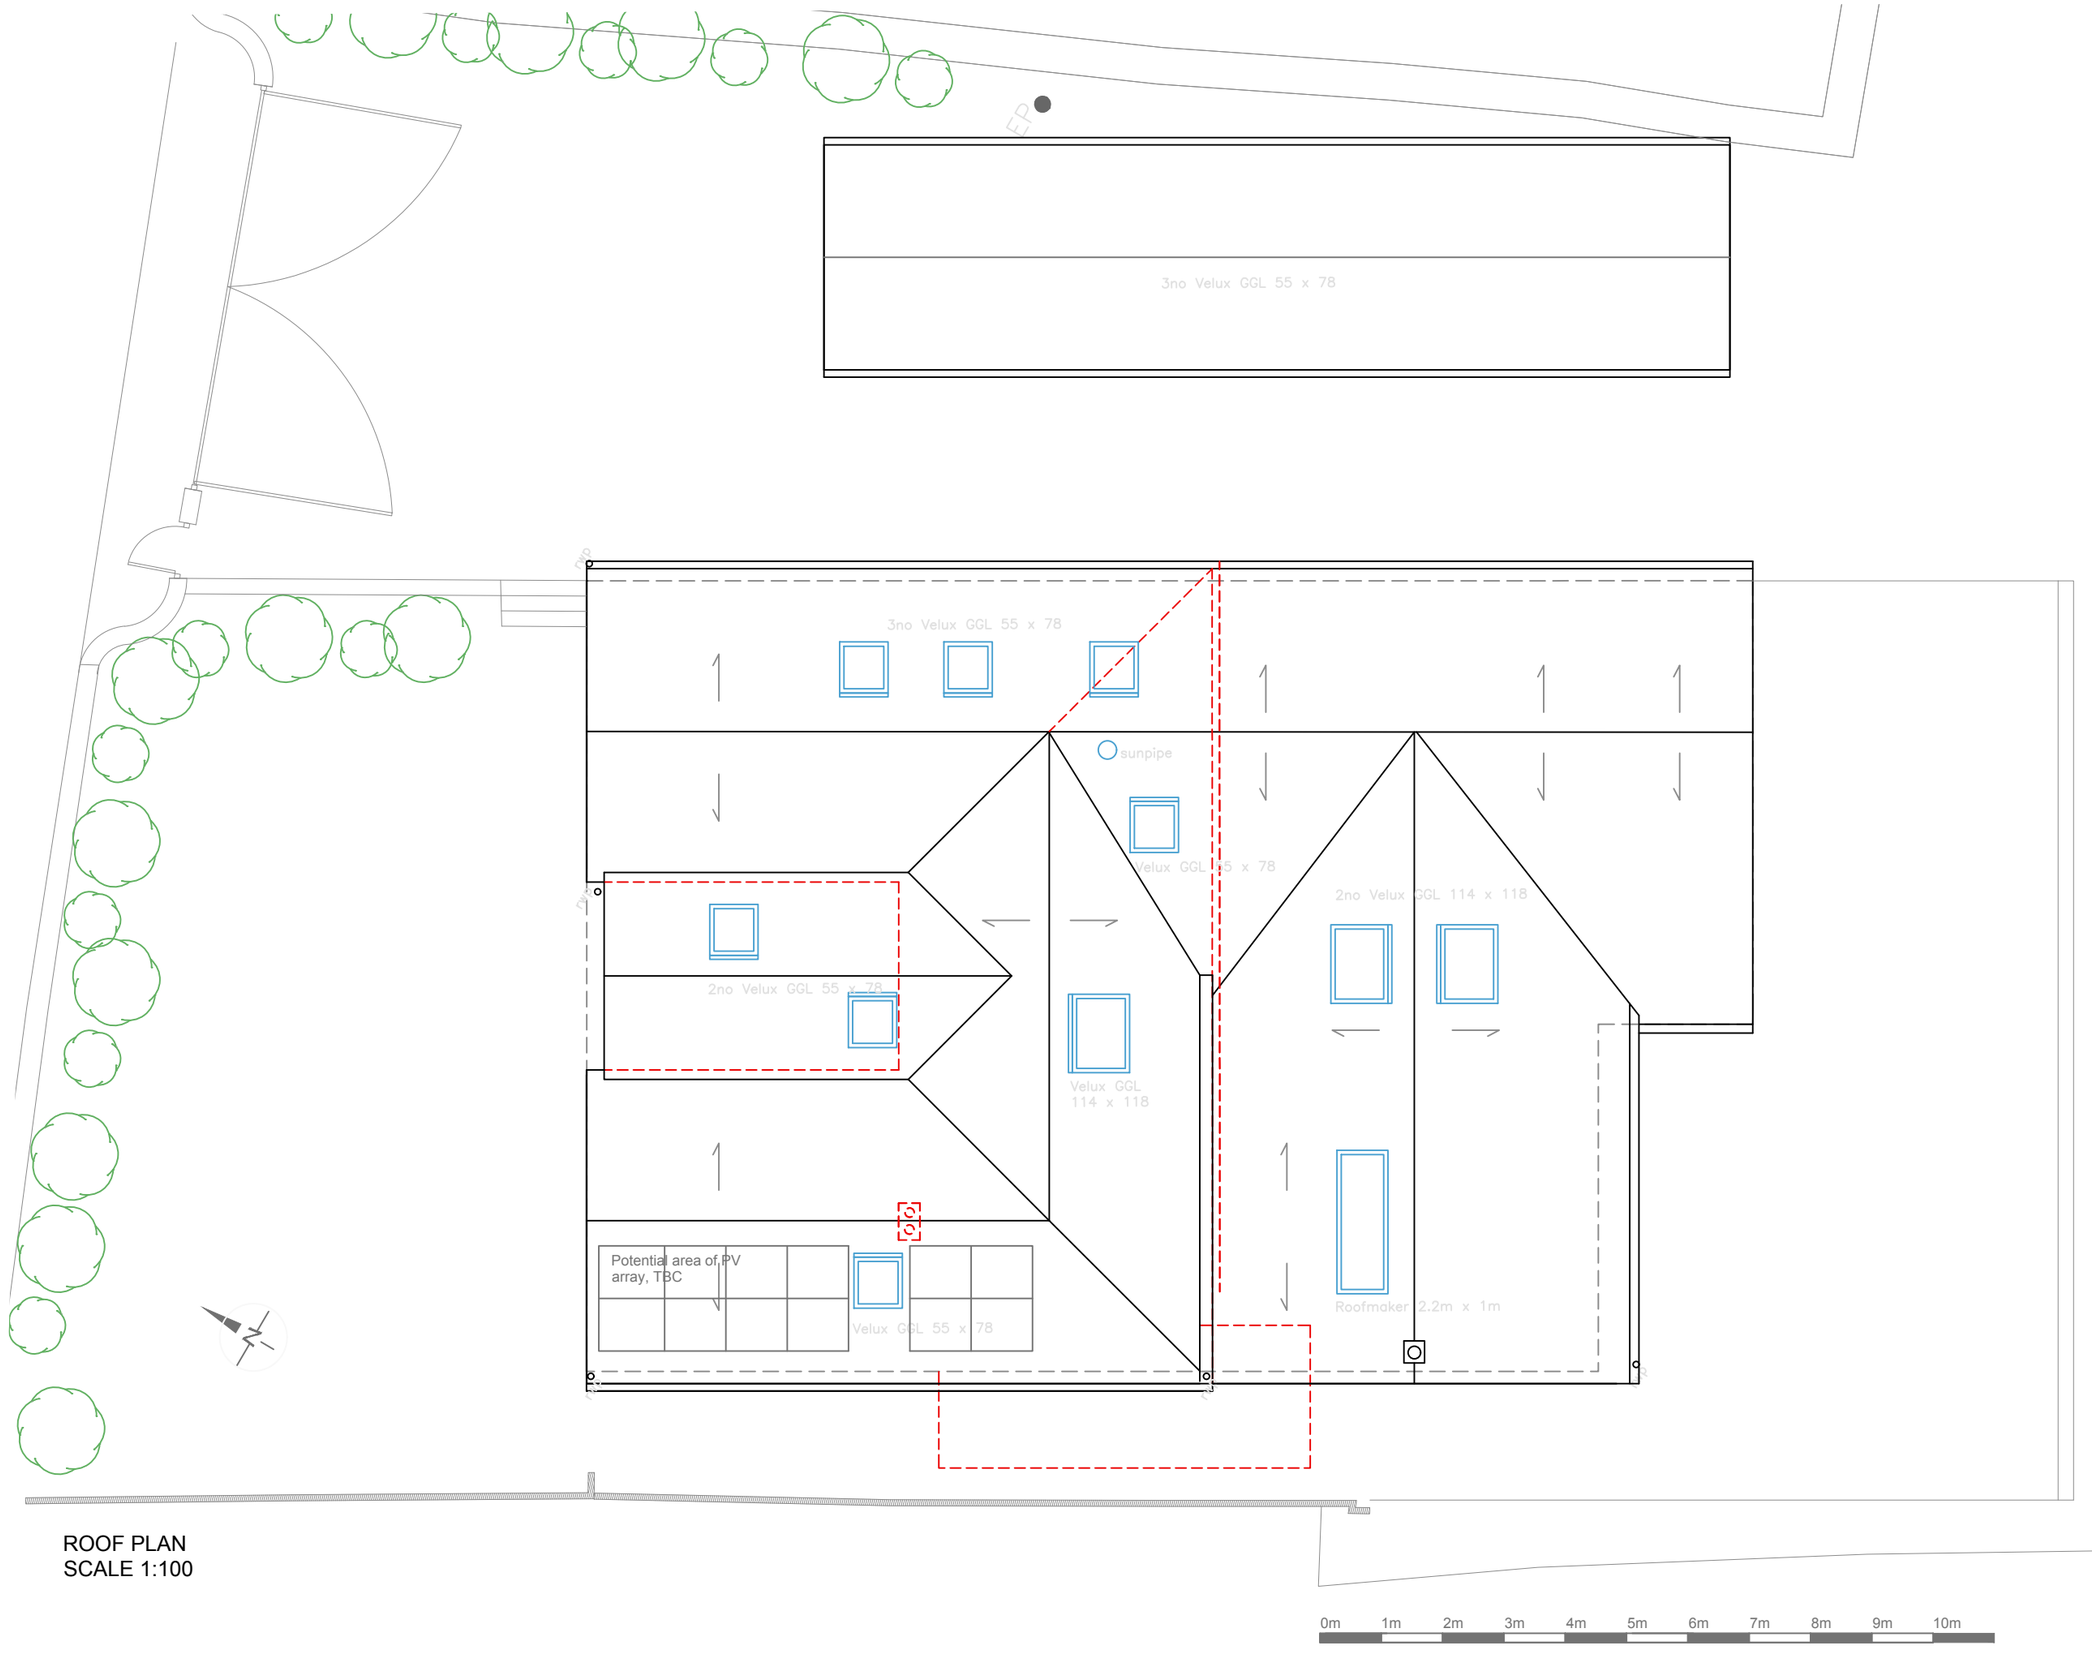


ROOF PLAN
SCALE 1:100

Contractor is to check all dimensions before commencement of works. This drawing is copyright. This data to be used as x-ref file only - not as live data. This drawing must only be used for the purpose for which it is supplied. ©

STATUS

PLANNING

NOTES:

Measured survey does not include for intrusive survey to determine exact location of steelwork/supporting structure. All dimensions must be checked on site prior to works commencing by the contractor.

rev.	date	revision details	by

SS4 ARCHITECTS

30 Bradley Street
Wotton-Under-Edge
Gloucestershire
GL12 7AR

Tel: 01453 543 989
www.ss4architects.co.uk

client

Mr & Mrs HARTLEY

job title

OAKLEIGH

drawing title

PROPOSED ROOF PLANS

job no.	drawing no.	revision
0275	252	<>

scale	drawn by	date
1:100 @ A3	RAC	09/23