
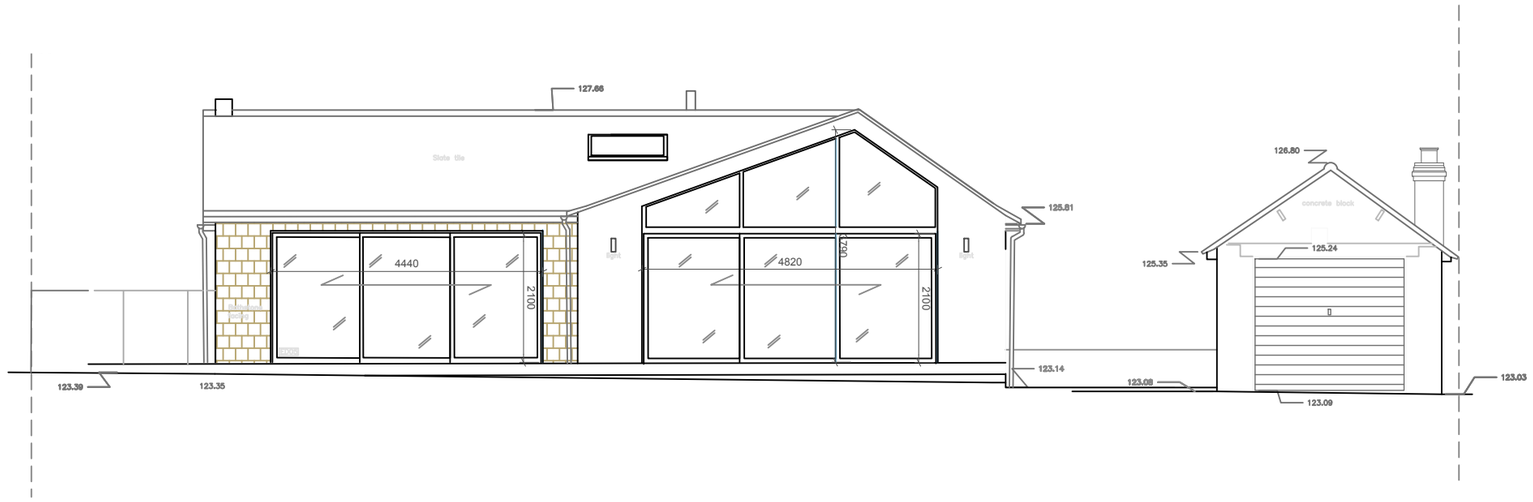


SE ELEVATION
SCALE 1:100

S.EAST ELEVATION

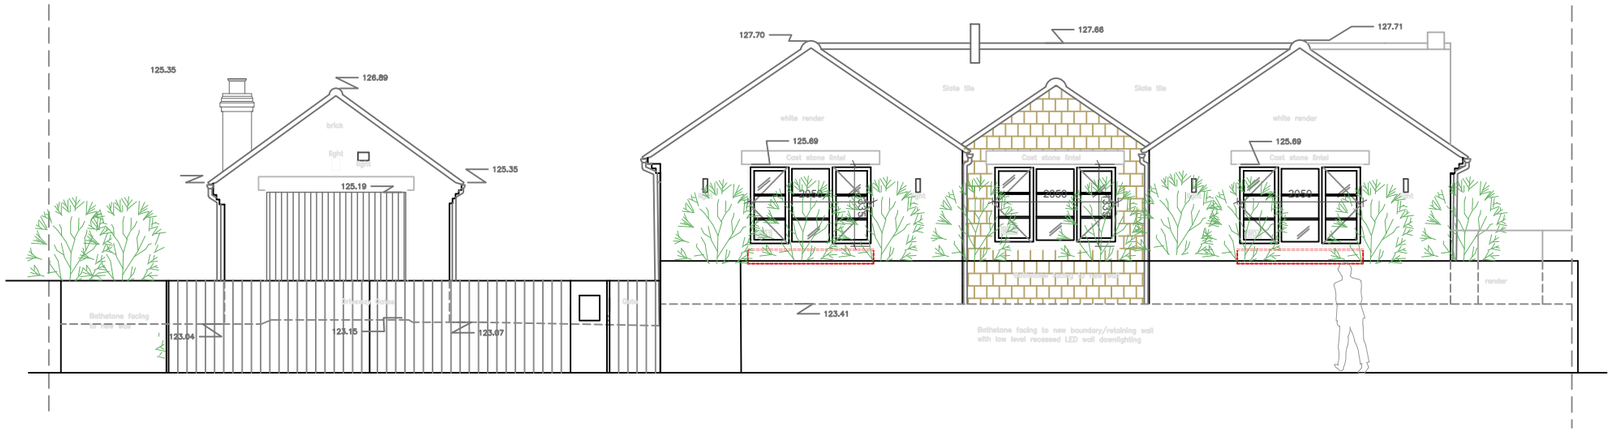

NW ELEVATION
SCALE 1:100

N.WEST ELEVATION

0m 1m 2m 3m 4m 5m 6m 7m 8m 9m 10m

Contractor is to check all dimensions before commencement of works. This drawing is copyright. This data to be used as x-ref file only - not as live data. This drawing must only be used for the purpose for which it is supplied. ©

STATUS

PLANNING

NOTES:

Measured survey does not include for intrusive survey to determine exact location of steelwork/supporting structure. All dimensions must be checked on site prior to works commencing by the contractor.

rev.	date	revision details	by
B.	10.23	Lintel and gate detail on NW elev.	RC
A.	10.23	Materials revised to SE elevation	RC

SS4 ARCHITECTS
30 Bradley Street
Wotton-Under-Edge
Gloucestershire
GL12 7AR
Tel: 01453 543 989
www.ss4architects.co.uk

client

Mr & Mrs HARTLEY

job title

OAKLEIGH

drawing title

PROPOSED FRONT & REAR ELEVATIONS

job no.	drawing no.	revision
0275	253	B

scale	drawn by	date
1:100 @ A3	RAC	09/23